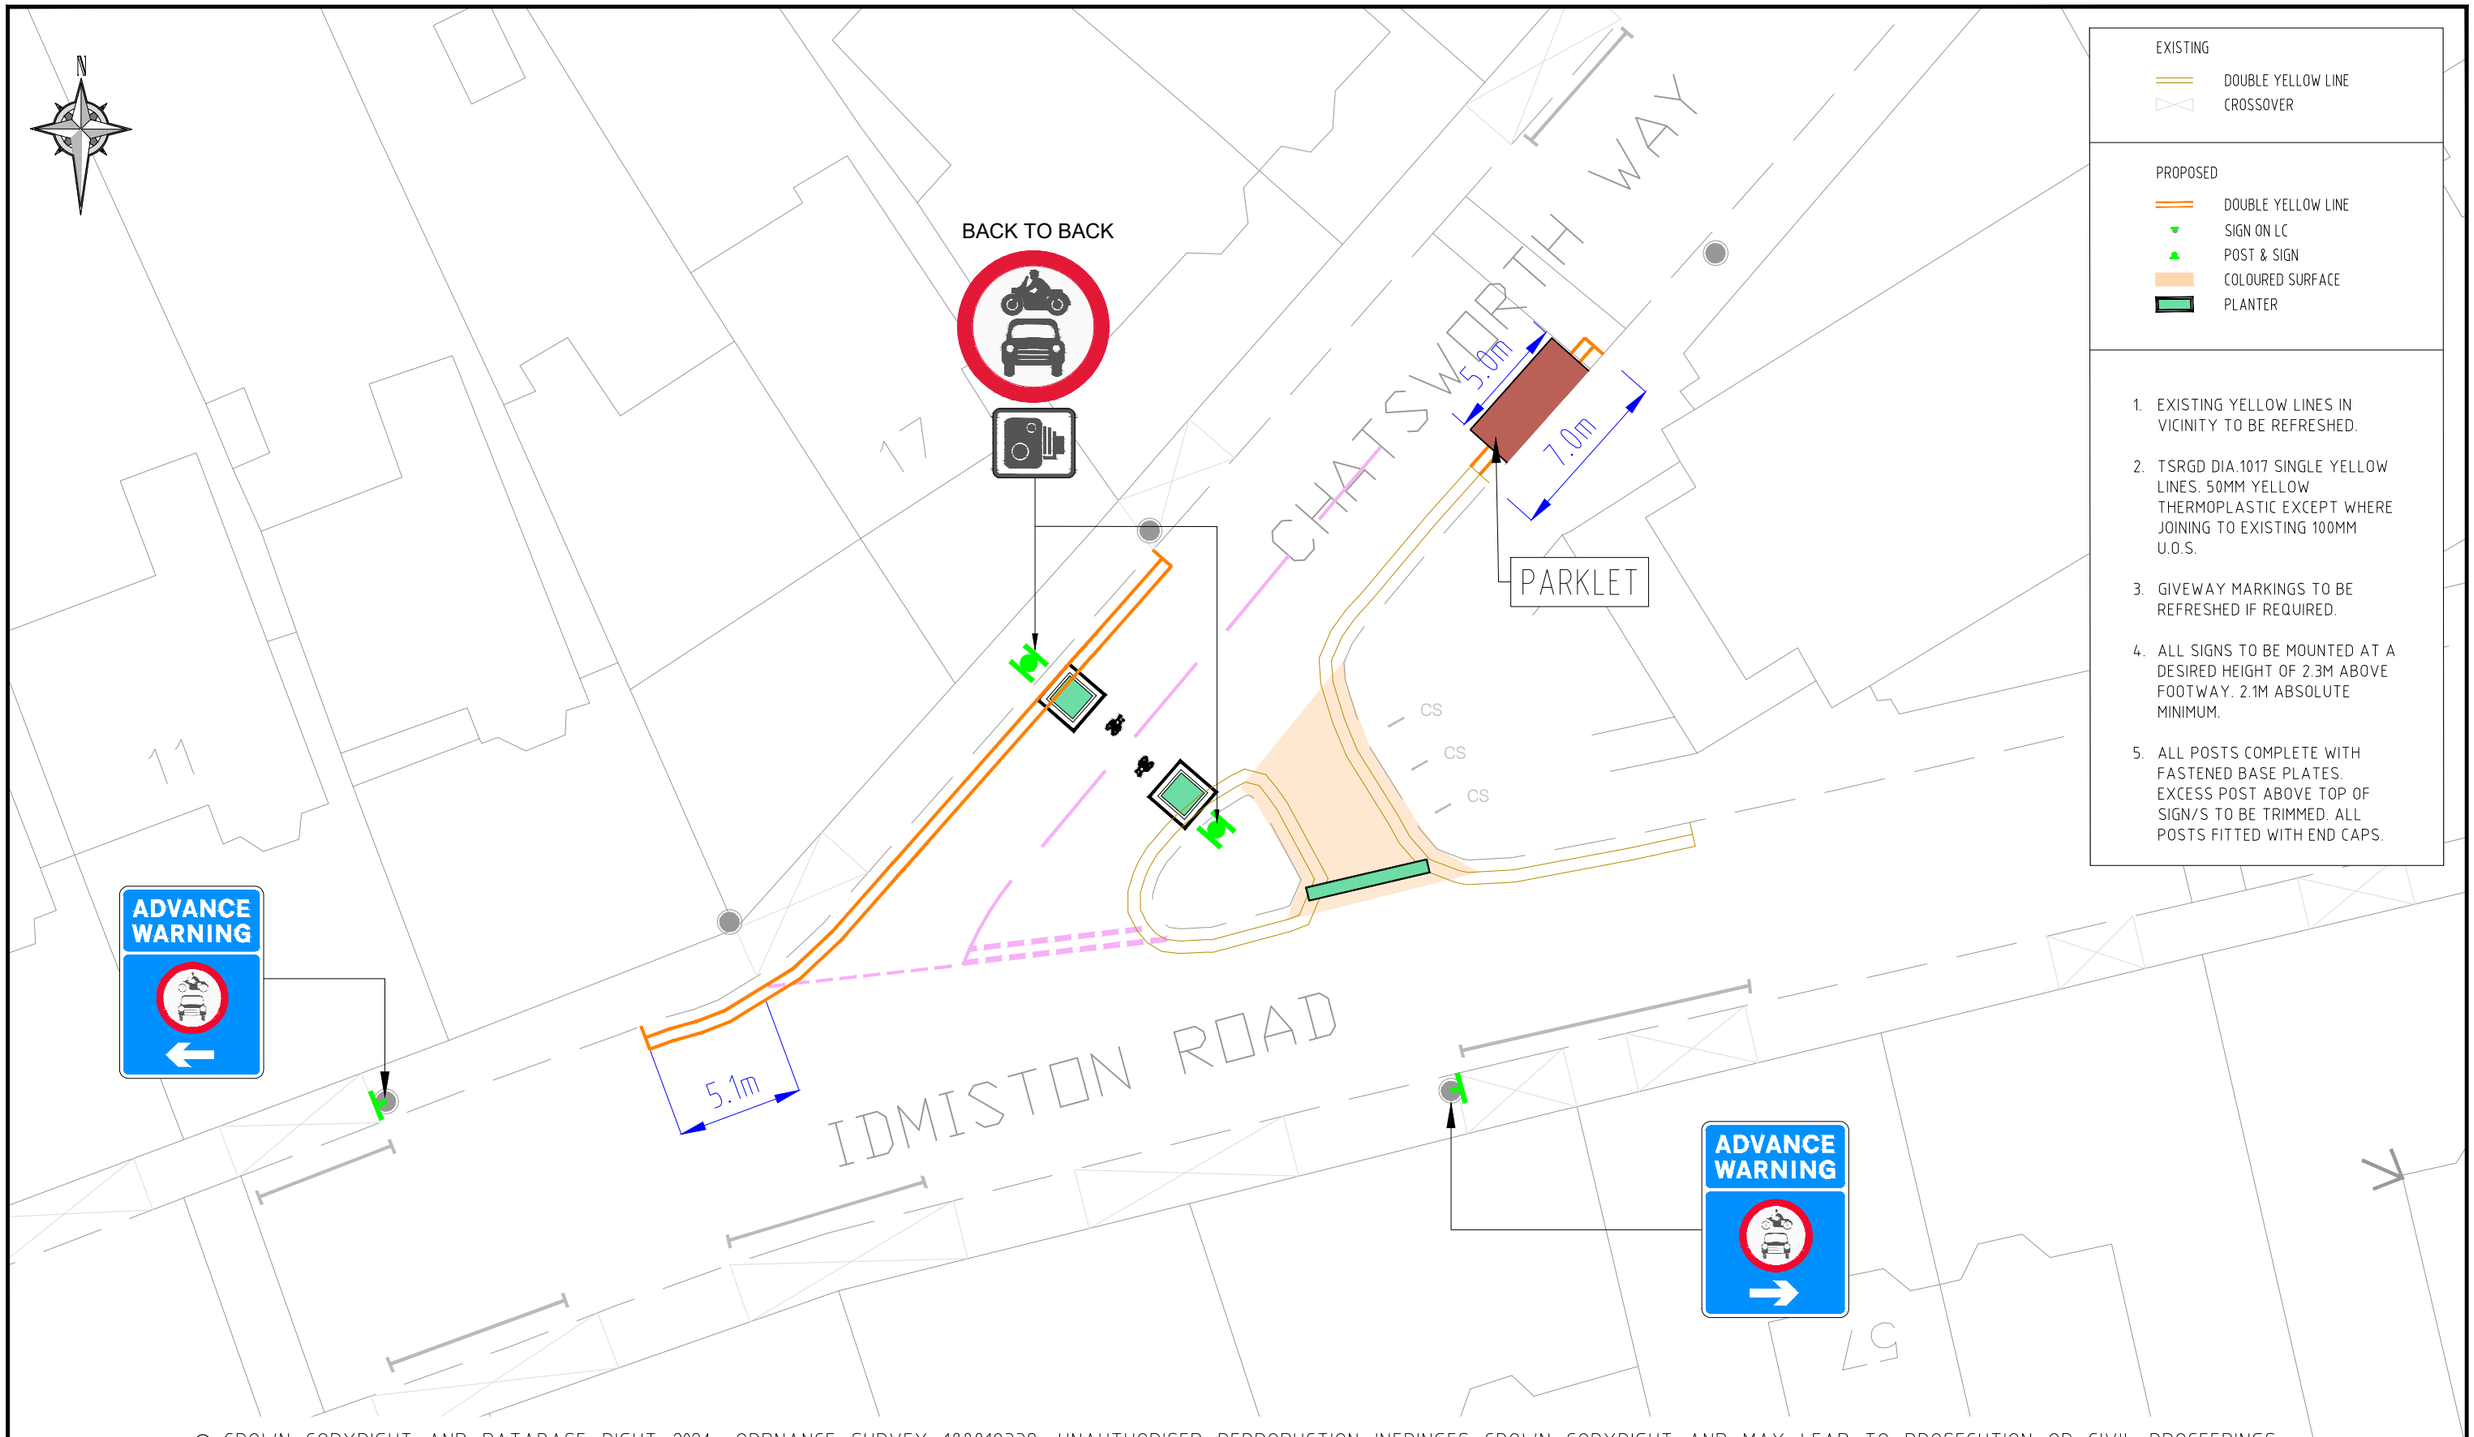

© CROWN COPYRIGHT AND DATABASE RIGHT 2024. ORDNANCE SURVEY 100019338. UNAUTHORISED REPRODUCTION INFRINGES CROWN COPYRIGHT AND MAY LEAD TO PROSECUTION OR CIVIL PROCEEDINGS.

NOTES:

REV	DESCRIPTION	DRAWN	SIG	DATE	CHKD	SIG	DATE	APP	SIG	DATE

Lambeth
PARKING, STREET MANAGEMENT AND COMMERCIAL,
3RD FLOOR, CIVIC CENTRE
6 BRIXTON HILL
LONDON, SW2 1EG
020 7926 9000

DRAWN: BC	PROJECT: LOW TRAFFIC NEIGHBOURHOODS		
CHKD: CS	DRAWING TITLE: VALLEYFIELD ROAD		
APP: LM	CLASSIFICATION: CONSTRUCTION	PAPER: A3	SCALE: 1:250
DATE: 02.02.24	DRAWING NO: DES-CPZ-N-2021-LTN-004-01		REVISION: A

EXISTING

DOUBLE YELLOW LINE

CROSSOVER

PROPOSED

DOUBLE YELLOW LINE

SIGN ON LC

POST & SIGN

STANDARD HATCHING

PLANTER

1. EXISTING YELLOW LINES IN VICINITY TO BE REFRESHED.
2. TSRGD DIA.1017 SINGLE YELLOW LINES. 50MM YELLOW THERMOPLASTIC EXCEPT WHERE JOINING TO EXISTING 100MM U.O.S.
3. GIVEWAY MARKINGS TO BE REFRESHED IF REQUIRED.
4. ALL SIGNS TO BE MOUNTED AT A DESIRED HEIGHT OF 2.3M ABOVE FOOTWAY. 2.1M ABSOLUTE MINIMUM.
5. ALL POSTS COMPLETE WITH FASTENED BASE PLATES. EXCESS POST ABOVE TOP OF SIGN/S TO BE TRIMMED. ALL POSTS FITTED WITH END CAPS.

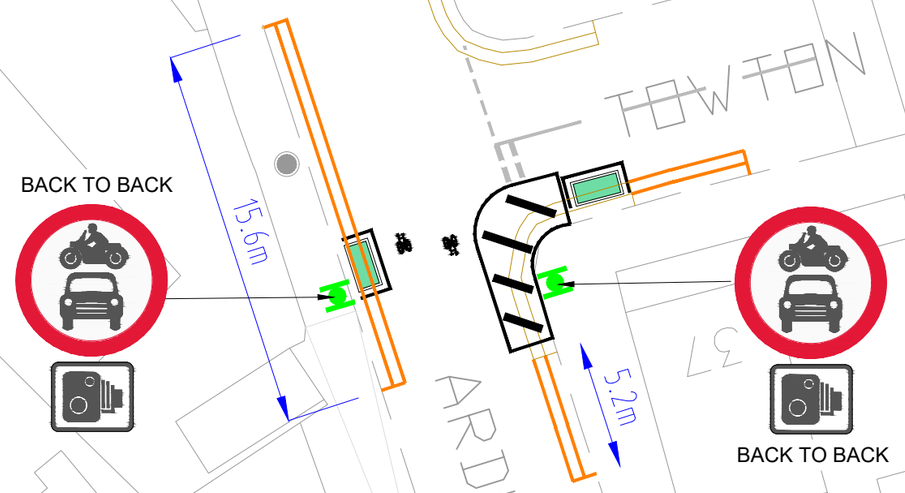

© CROWN COPYRIGHT AND DATABASE RIGHT 2024. ORDNANCE SURVEY 100019338. UNAUTHORISED REPRODUCTION INFRINGES CROWN COPYRIGHT AND MAY LEAD TO PROSECUTION OR CIVIL PROCEEDINGS.

NOTES:

REV	DESCRIPTION	DRAWN	SIG	DATE	CHKD	SIG	DATE	APP	SIG	DATE

Lambeth
PARKING, STREET MANAGEMENT AND COMMERCIAL,
3RD FLOOR, CIVIC CENTRE
6 BRIXTON HILL
LONDON, SW2 1EG
020 7926 9000

DRAWN: BC	PROJECT: LOW TRAFFIC NEIGHBOURHOODS		
CHKD: CS	DRAWING TITLE: ARDULI ROAD		
APP: LM	CLASSIFICATION: CONSTRUCTION	PAPER: A3	SCALE: 1:250
DATE: 02.02.24	DRAWING NO: DES-CPZ-N-2021-LTN-004-02		REVISION: A

EXISTING

DOUBLE YELLOW LINE

CROSSOVER

PROPOSED

DOUBLE YELLOW LINE

SIGN ON LC

POST & SIGN

COLOURED ANTI-SKID

PLANTER

1. EXISTING YELLOW LINES IN VICINITY TO BE REFRESHED.
2. TSRGD DIA.1017 SINGLE YELLOW LINES. 50MM YELLOW THERMOPLASTIC EXCEPT WHERE JOINING TO EXISTING 100MM U.O.S.
3. GIVEWAY MARKINGS TO BE REFRESHED IF REQUIRED.
4. ALL SIGNS TO BE MOUNTED AT A DESIRED HEIGHT OF 2.3M ABOVE FOOTWAY. 2.1M ABSOLUTE MINIMUM.
5. ALL POSTS COMPLETE WITH FASTENED BASE PLATES. EXCESS POST ABOVE TOP OF SIGN/S TO BE TRIMMED. ALL POSTS FITTED WITH END CAPS.

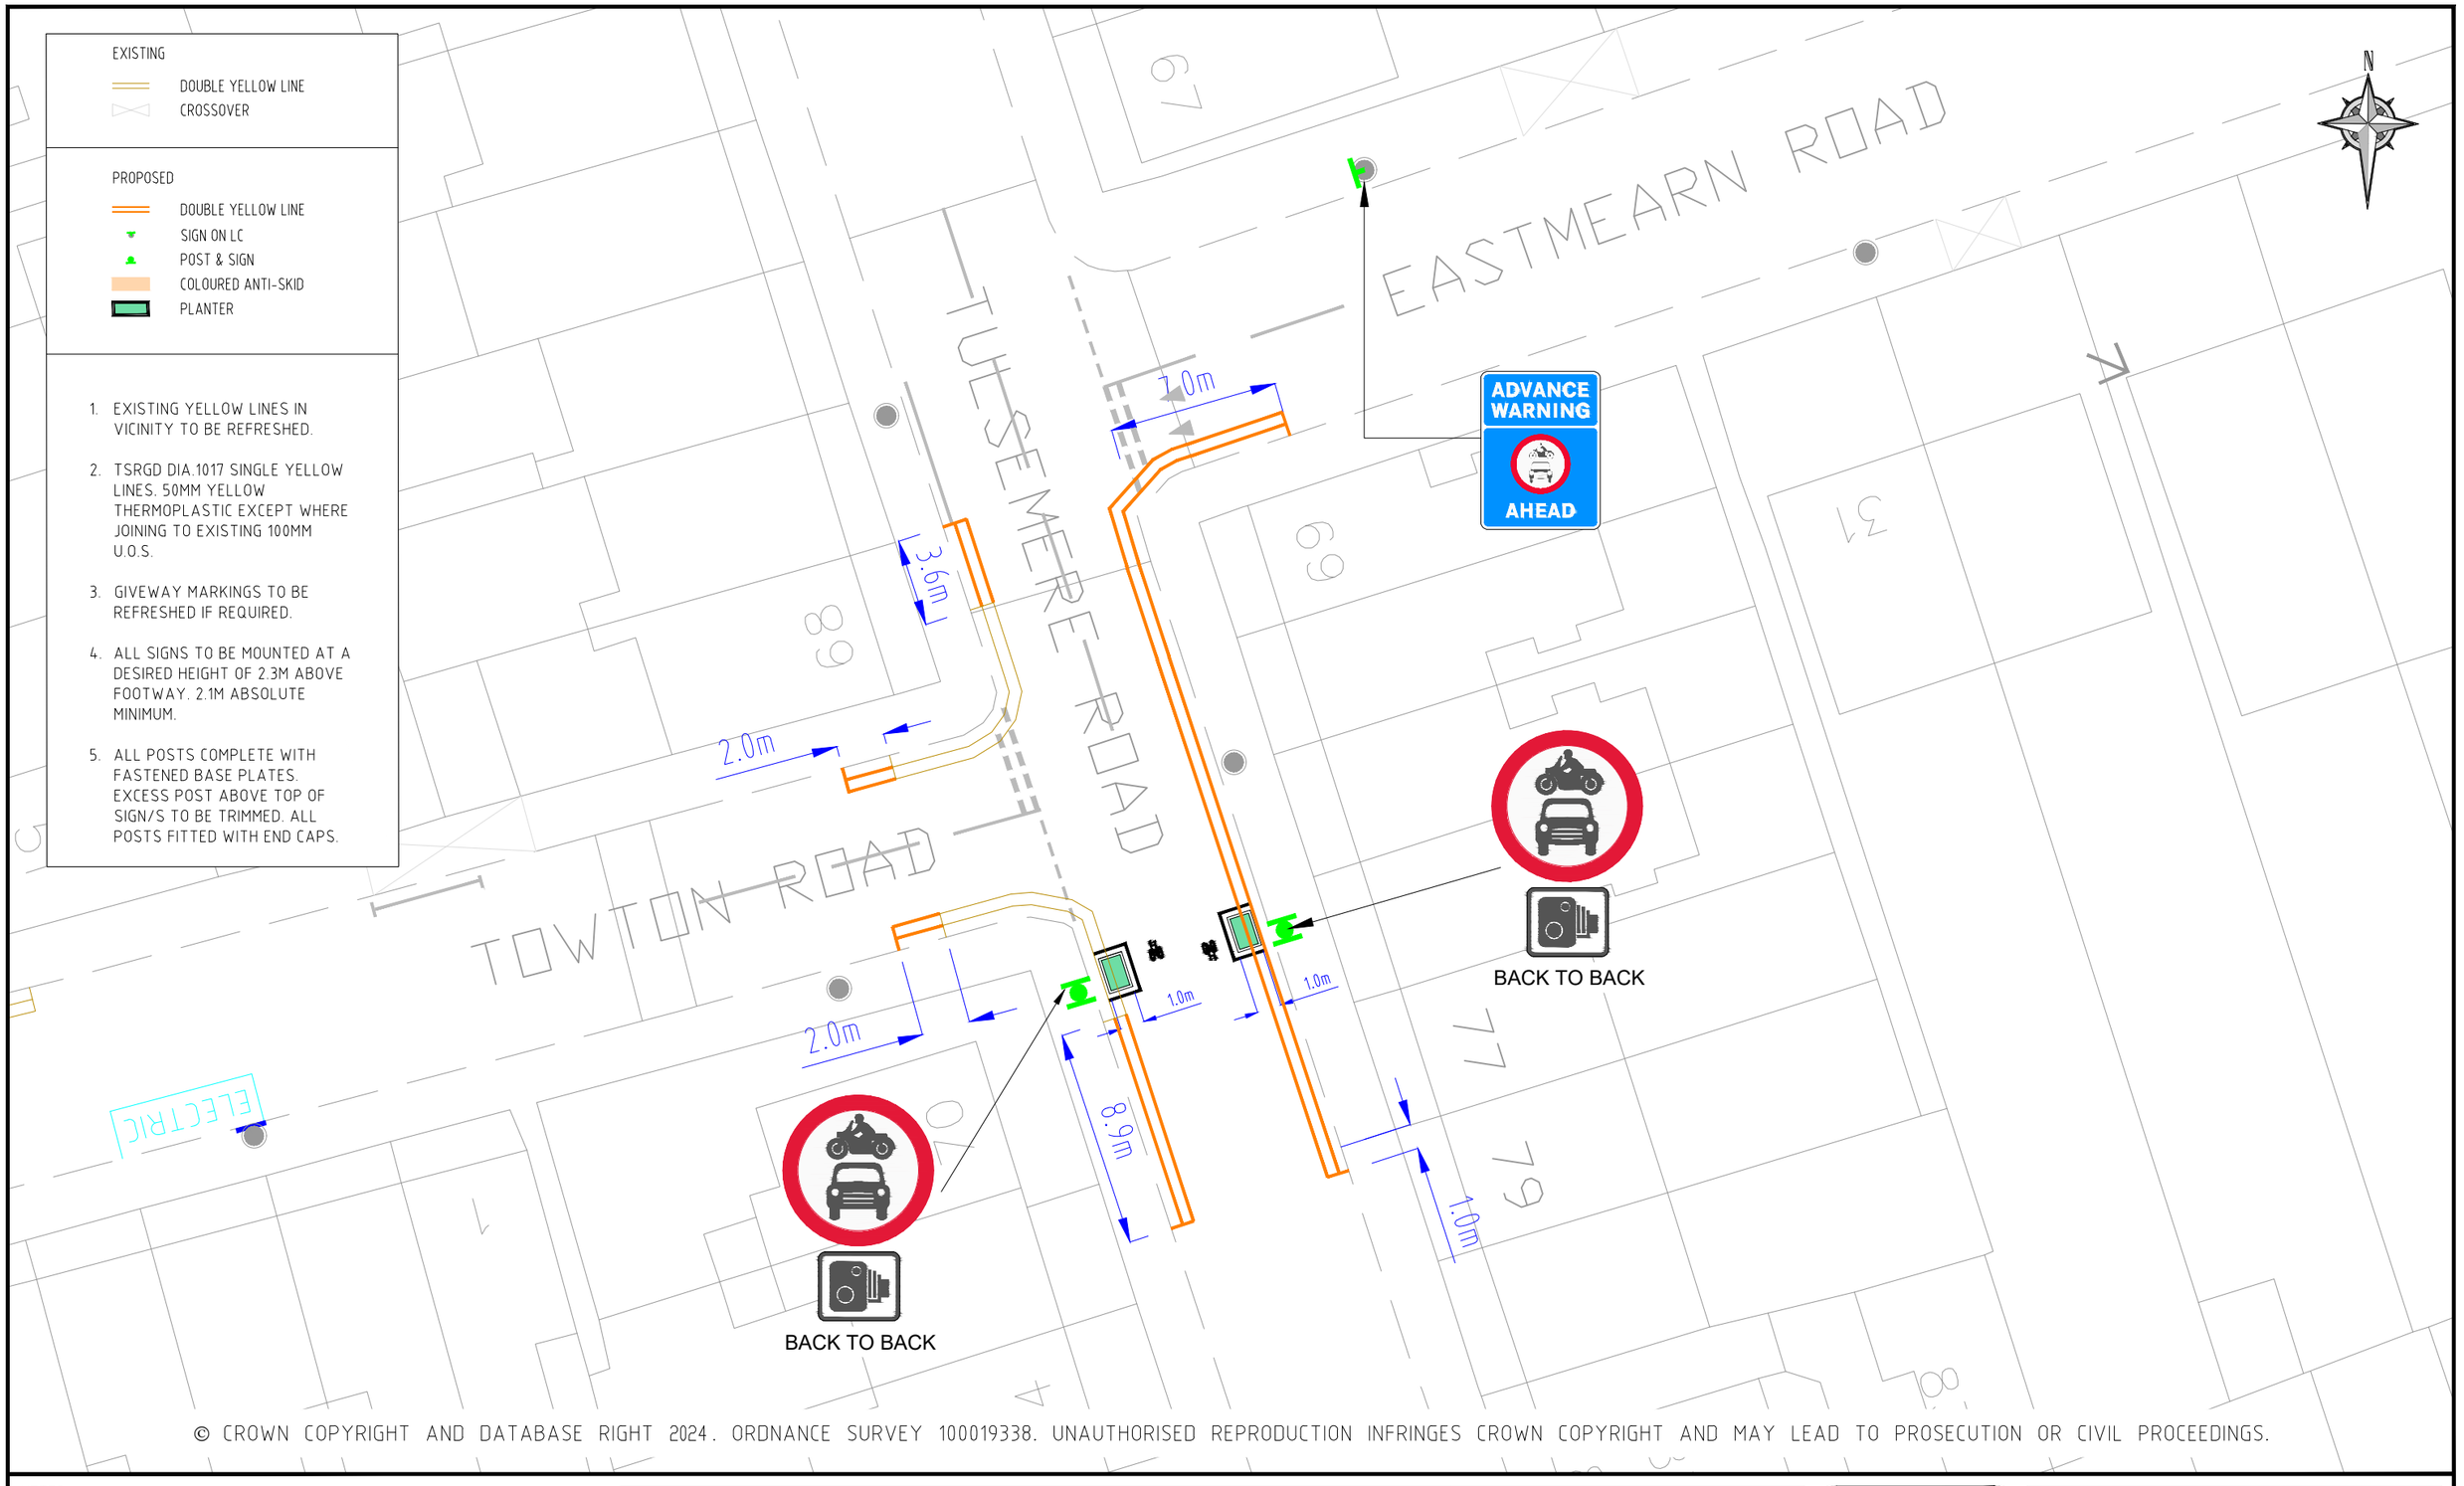

© CROWN COPYRIGHT AND DATABASE RIGHT 2024. ORDNANCE SURVEY 100019338. UNAUTHORISED REPRODUCTION INFRINGES CROWN COPYRIGHT AND MAY LEAD TO PROSECUTION OR CIVIL PROCEEDINGS.

NOTES:

REV	DESCRIPTION	DRAWN	SIG	DATE	CHKD	SIG	DATE	APP	SIG	DATE

Lambeth

PARKING, STREET MANAGEMENT AND COMMERCIAL,
3RD FLOOR, CIVIC CENTRE
6 BRIXTON HILL
LONDON, SW2 1EG
020 7926 9000

DRAWN: BC	PROJECT: LOW TRAFFIC NEIGHBOURHOODS		
CHKD: CS	DRAWING TITLE: TULSMERE ROAD		
APP: LM	CLASSIFICATION: CONSTRUCTION	PAPER: A3	SCALE: 1:250
DATE: 02.02.24	DRAWING NO: DES-CPZ-N-2021-LTN-004-03		REVISION: –

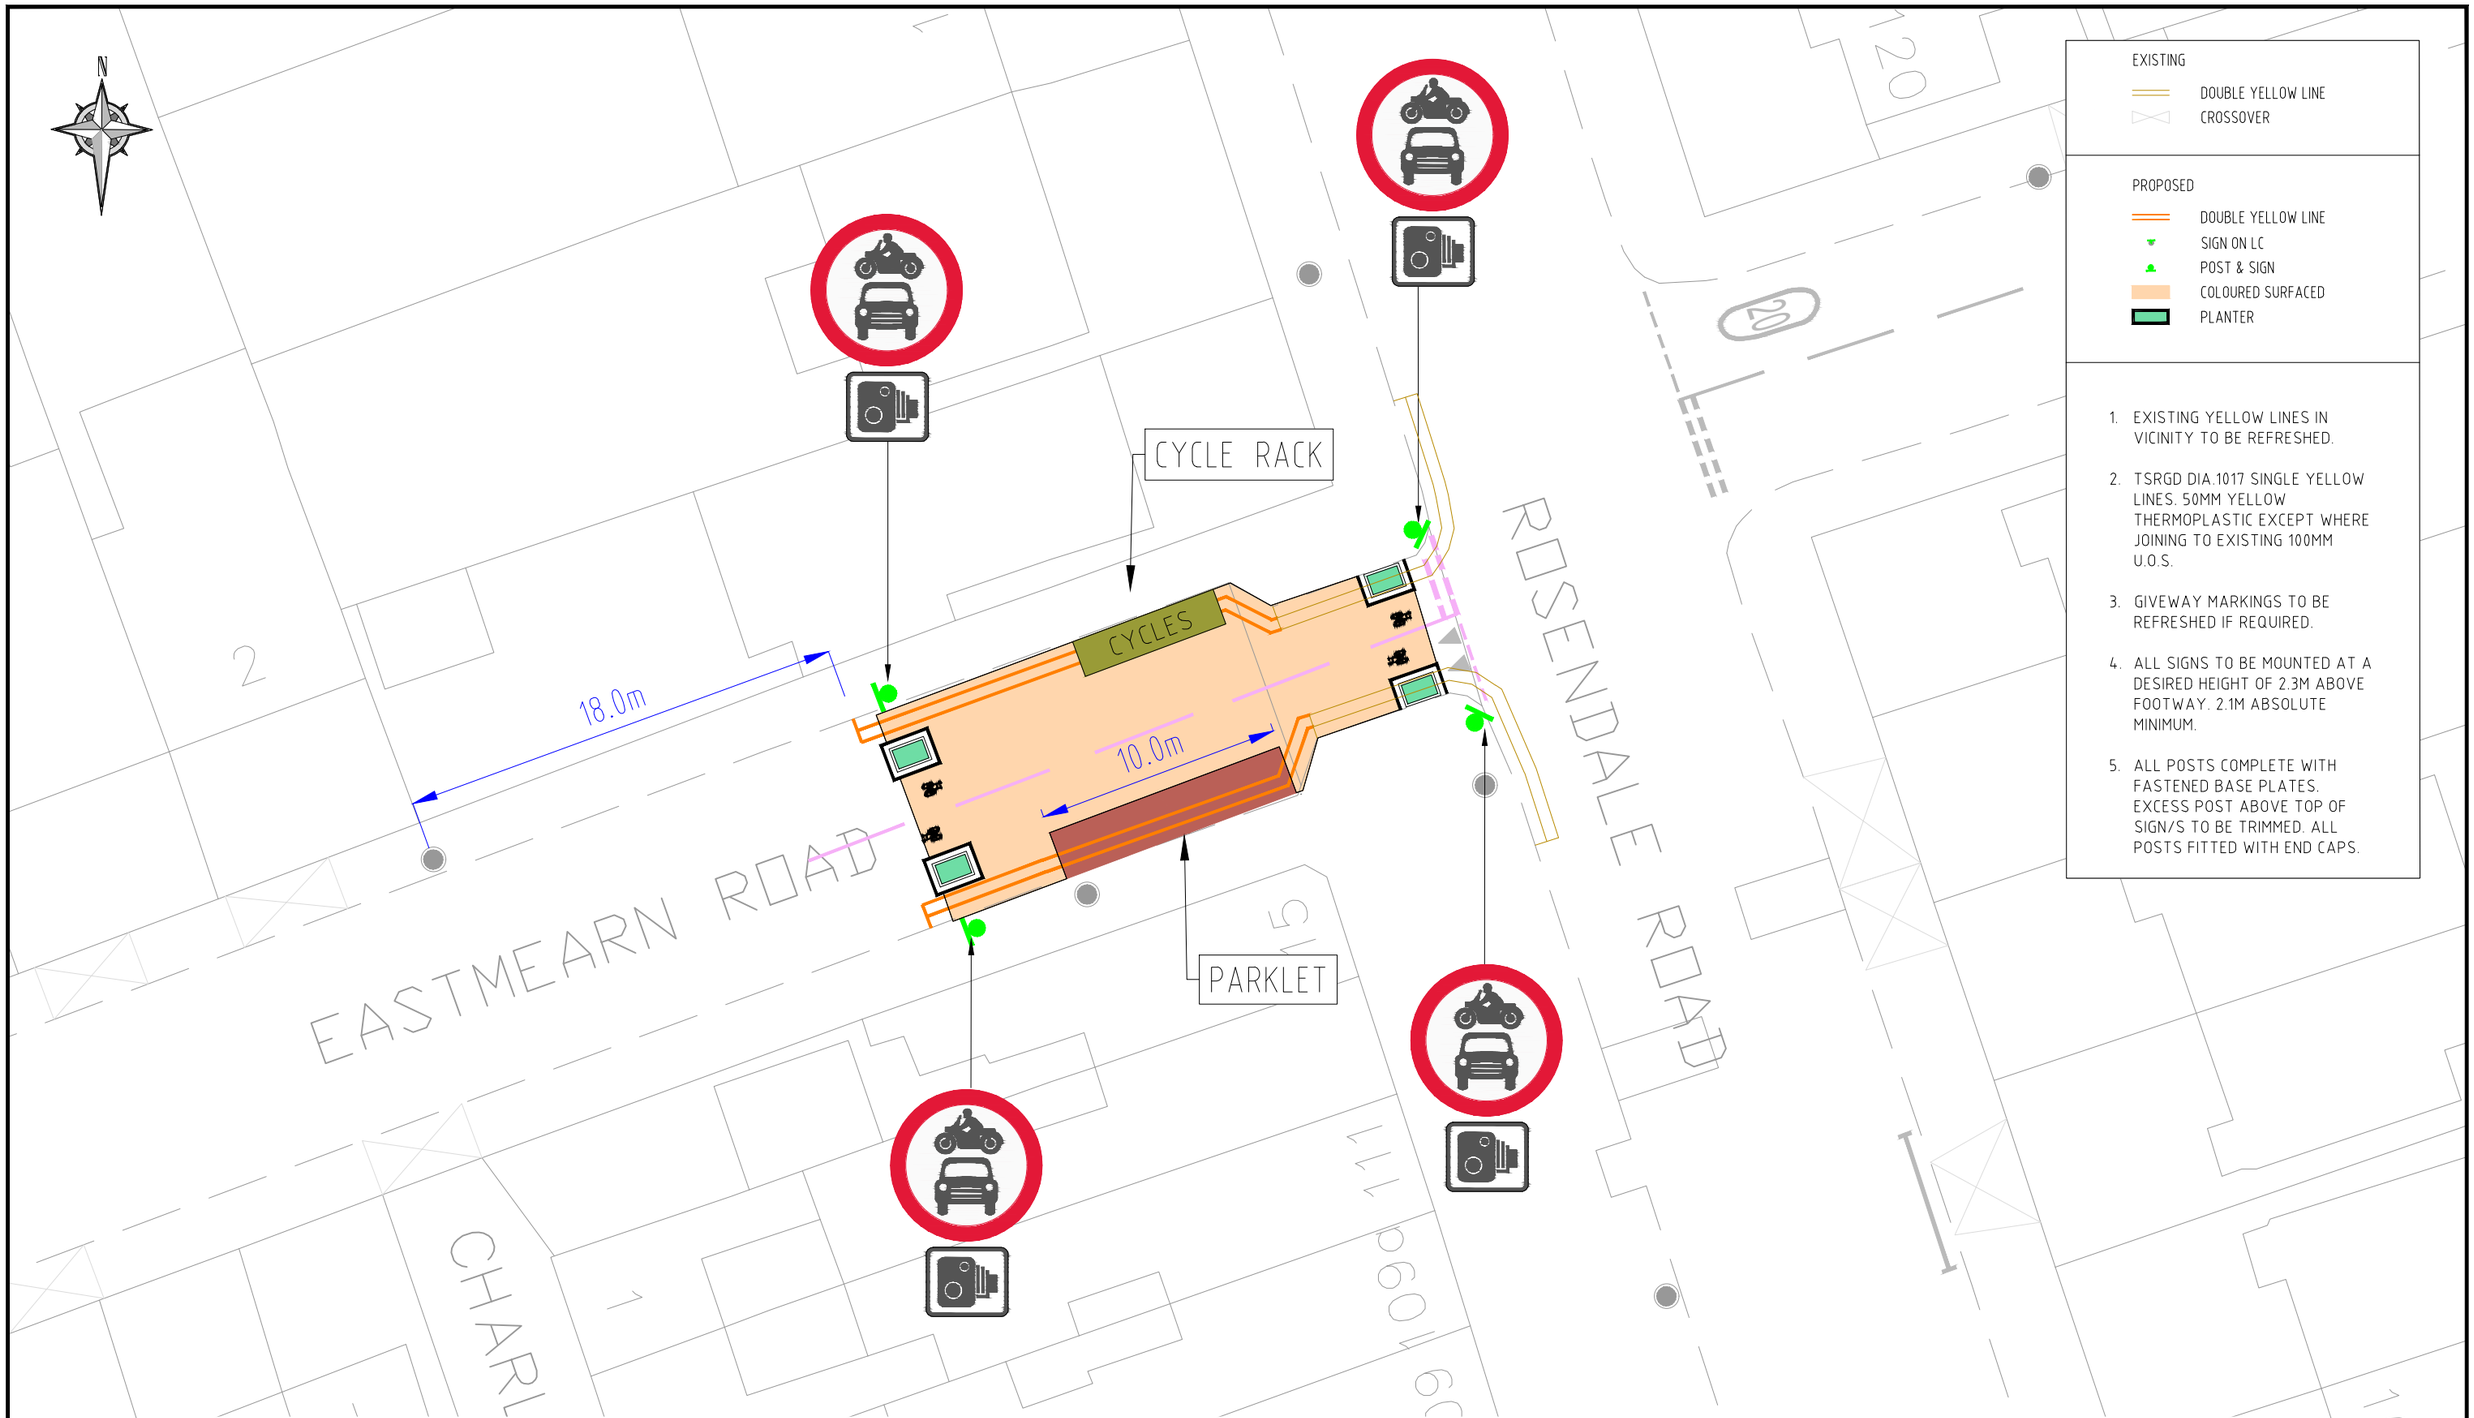

© CROWN COPYRIGHT AND DATABASE RIGHT 2024. ORDNANCE SURVEY 100019338. UNAUTHORISED REPRODUCTION INFRINGES CROWN COPYRIGHT AND MAY LEAD TO PROSECUTION OR CIVIL PROCEEDINGS.

NOTES:

REV	DESCRIPTION	DRAWN	SIG	DATE	CHKD	SIG	DATE	APP	SIG	DATE

Lambeth
PARKING, STREET MANAGEMENT AND COMMERCIAL,
3RD FLOOR, CIVIC CENTRE
6 BRIXTON HILL
LONDON, SW2 1EG
020 7926 9000

DRAWN: BC	PROJECT: LOW TRAFFIC NEIGHBOURHOODS		
CHKD: CS	DRAWING TITLE: EASTMEARN ROAD		
APP: LM	CLASSIFICATION: CONSTRUCTION	PAPER: A3	SCALE: 1:250
DATE: 02.02.24	DRAWING NO: DES-CPZ-N-2021-LTN-004-04		REVISION: –

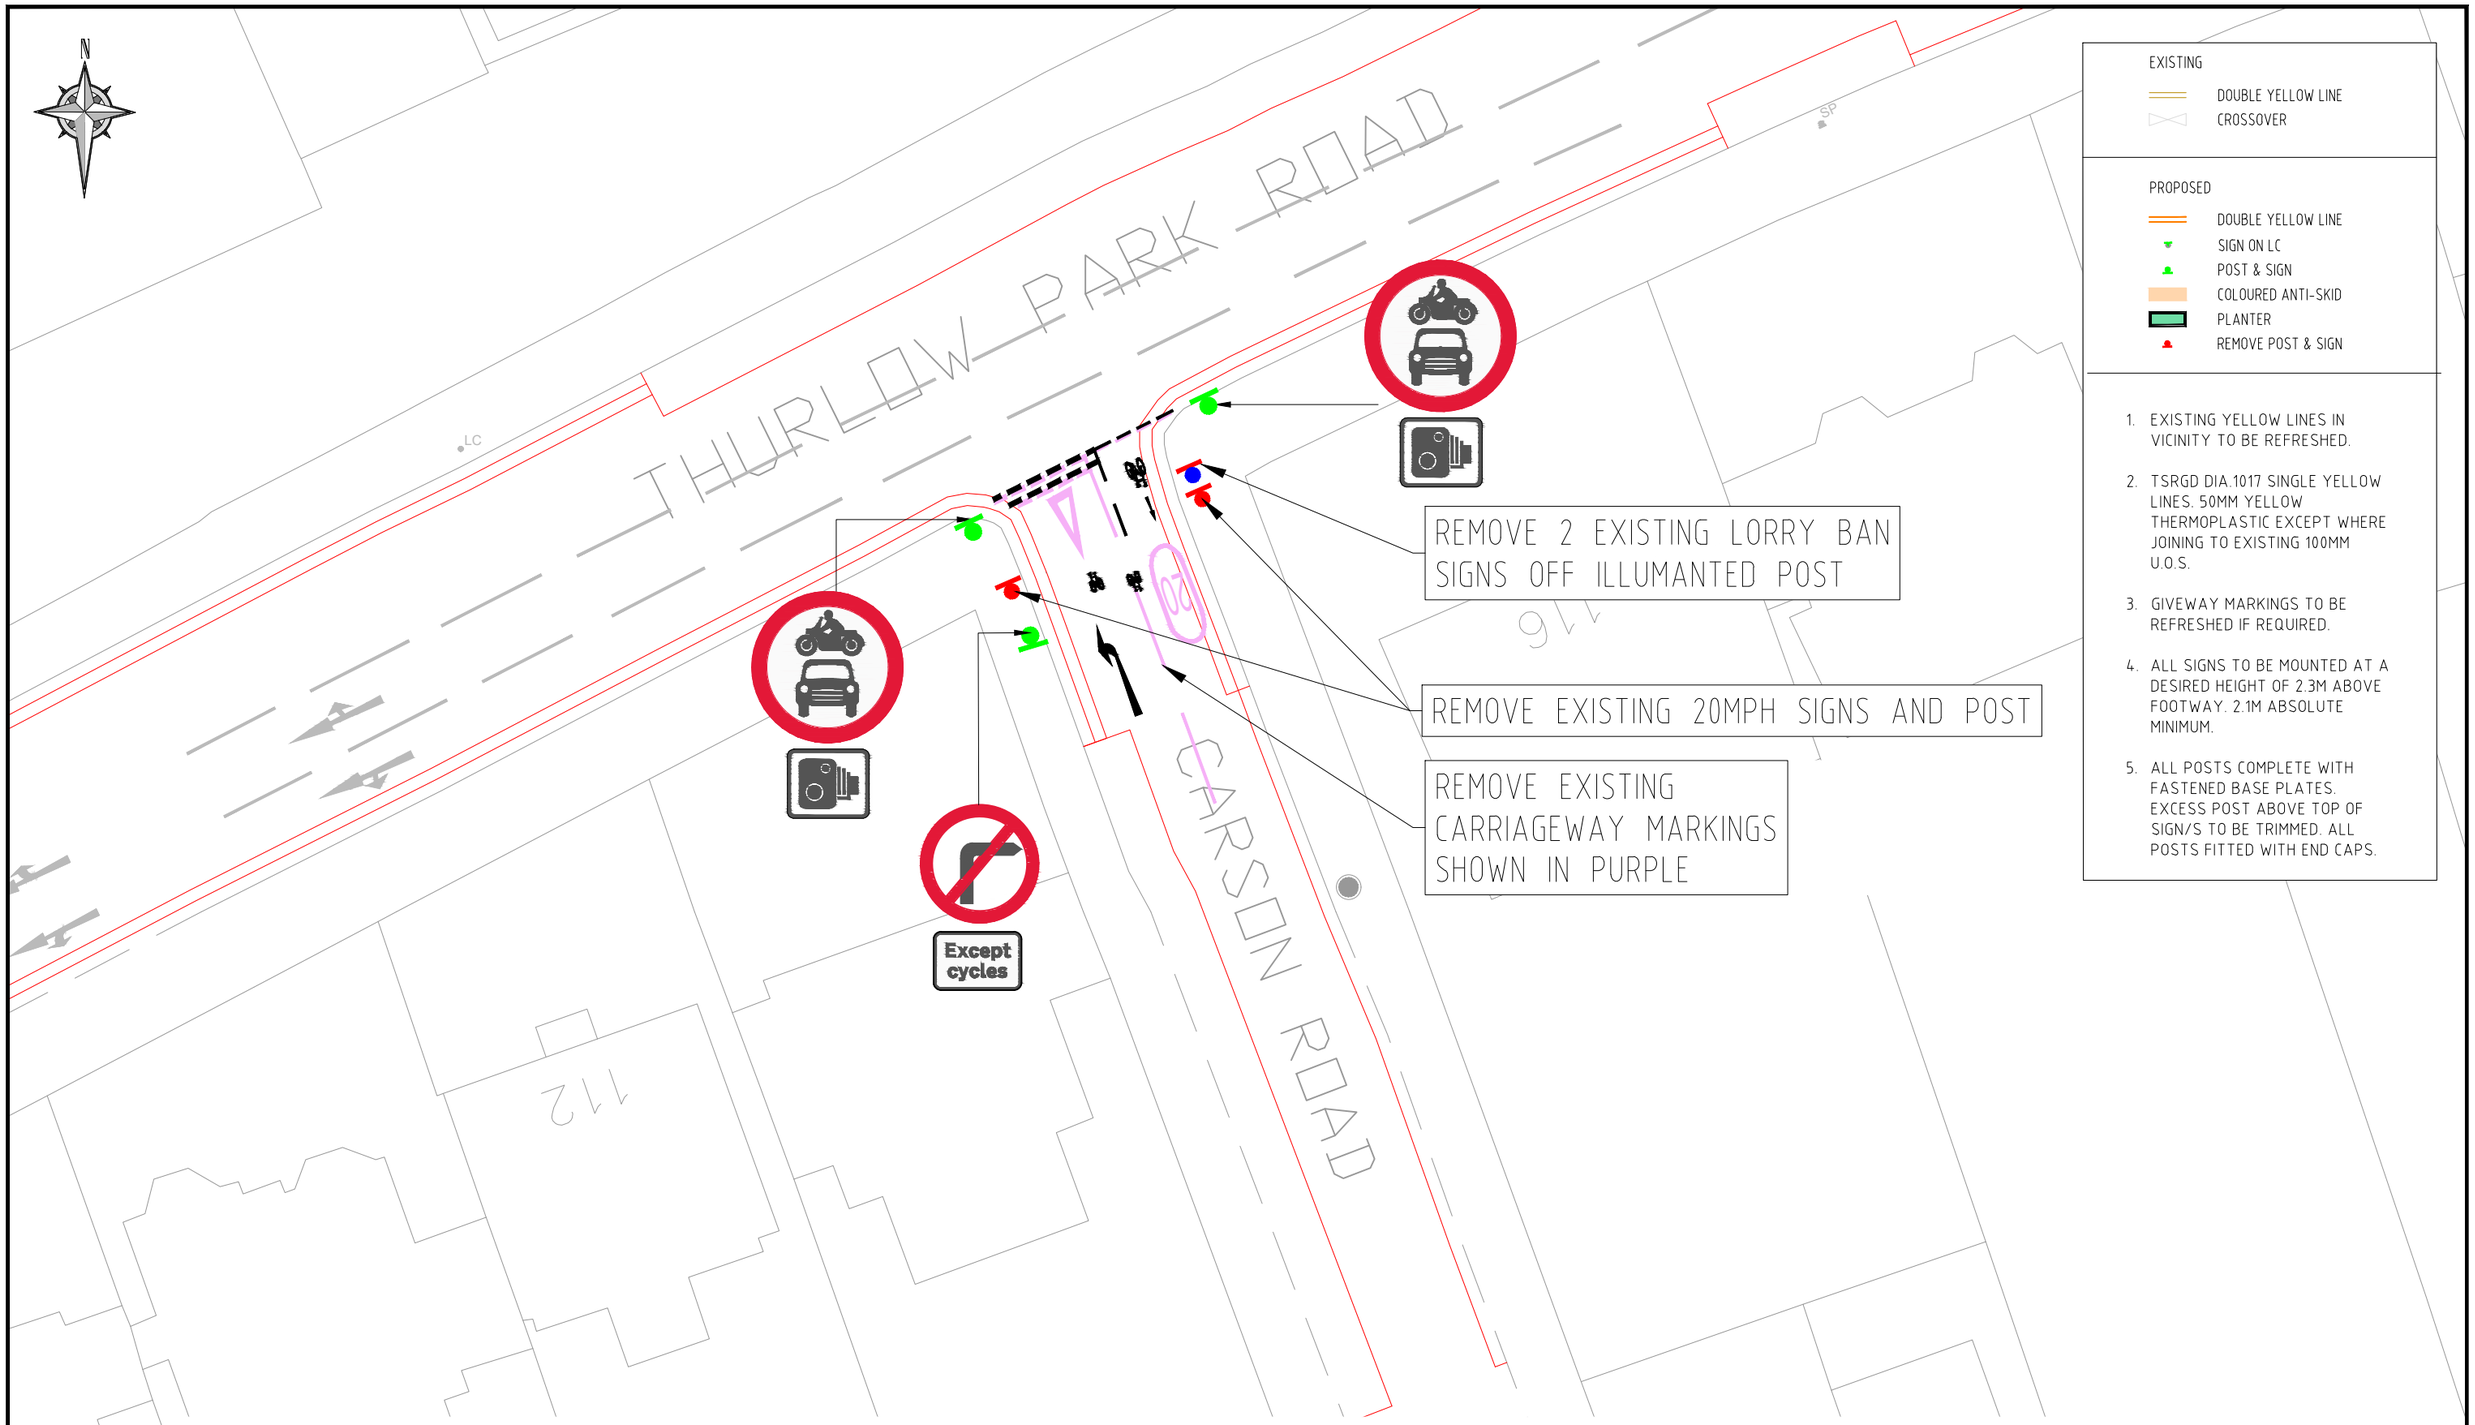

© CROWN COPYRIGHT AND DATABASE RIGHT 2024. ORDNANCE SURVEY 100019338. UNAUTHORISED REPRODUCTION INFRINGES CROWN COPYRIGHT AND MAY LEAD TO PROSECUTION OR CIVIL PROCEEDINGS.

NOTES:

REV	DESCRIPTION	DRAWN	SIG	DATE	CHKD	SIG	DATE	APP	SIG	DATE

Lambeth
PARKING, STREET MANAGEMENT AND COMMERCIAL,
3RD FLOOR, CIVIC CENTRE
6 BRIXTON HILL
LONDON, SW2 1EG
020 7926 9000

DRAWN: BC	PROJECT: LOW TRAFFIC NEIGHBOURHOODS		
CHKD: CS	DRAWING TITLE: CARSON ROAD		
APP: LM	CLASSIFICATION: CONSTRUCTION	PAPER: A3	SCALE: 1:250
DATE: 02.02.24	DRAWING NO: DES-CPZ-N-2021-LTN-004-05		REVISION: A

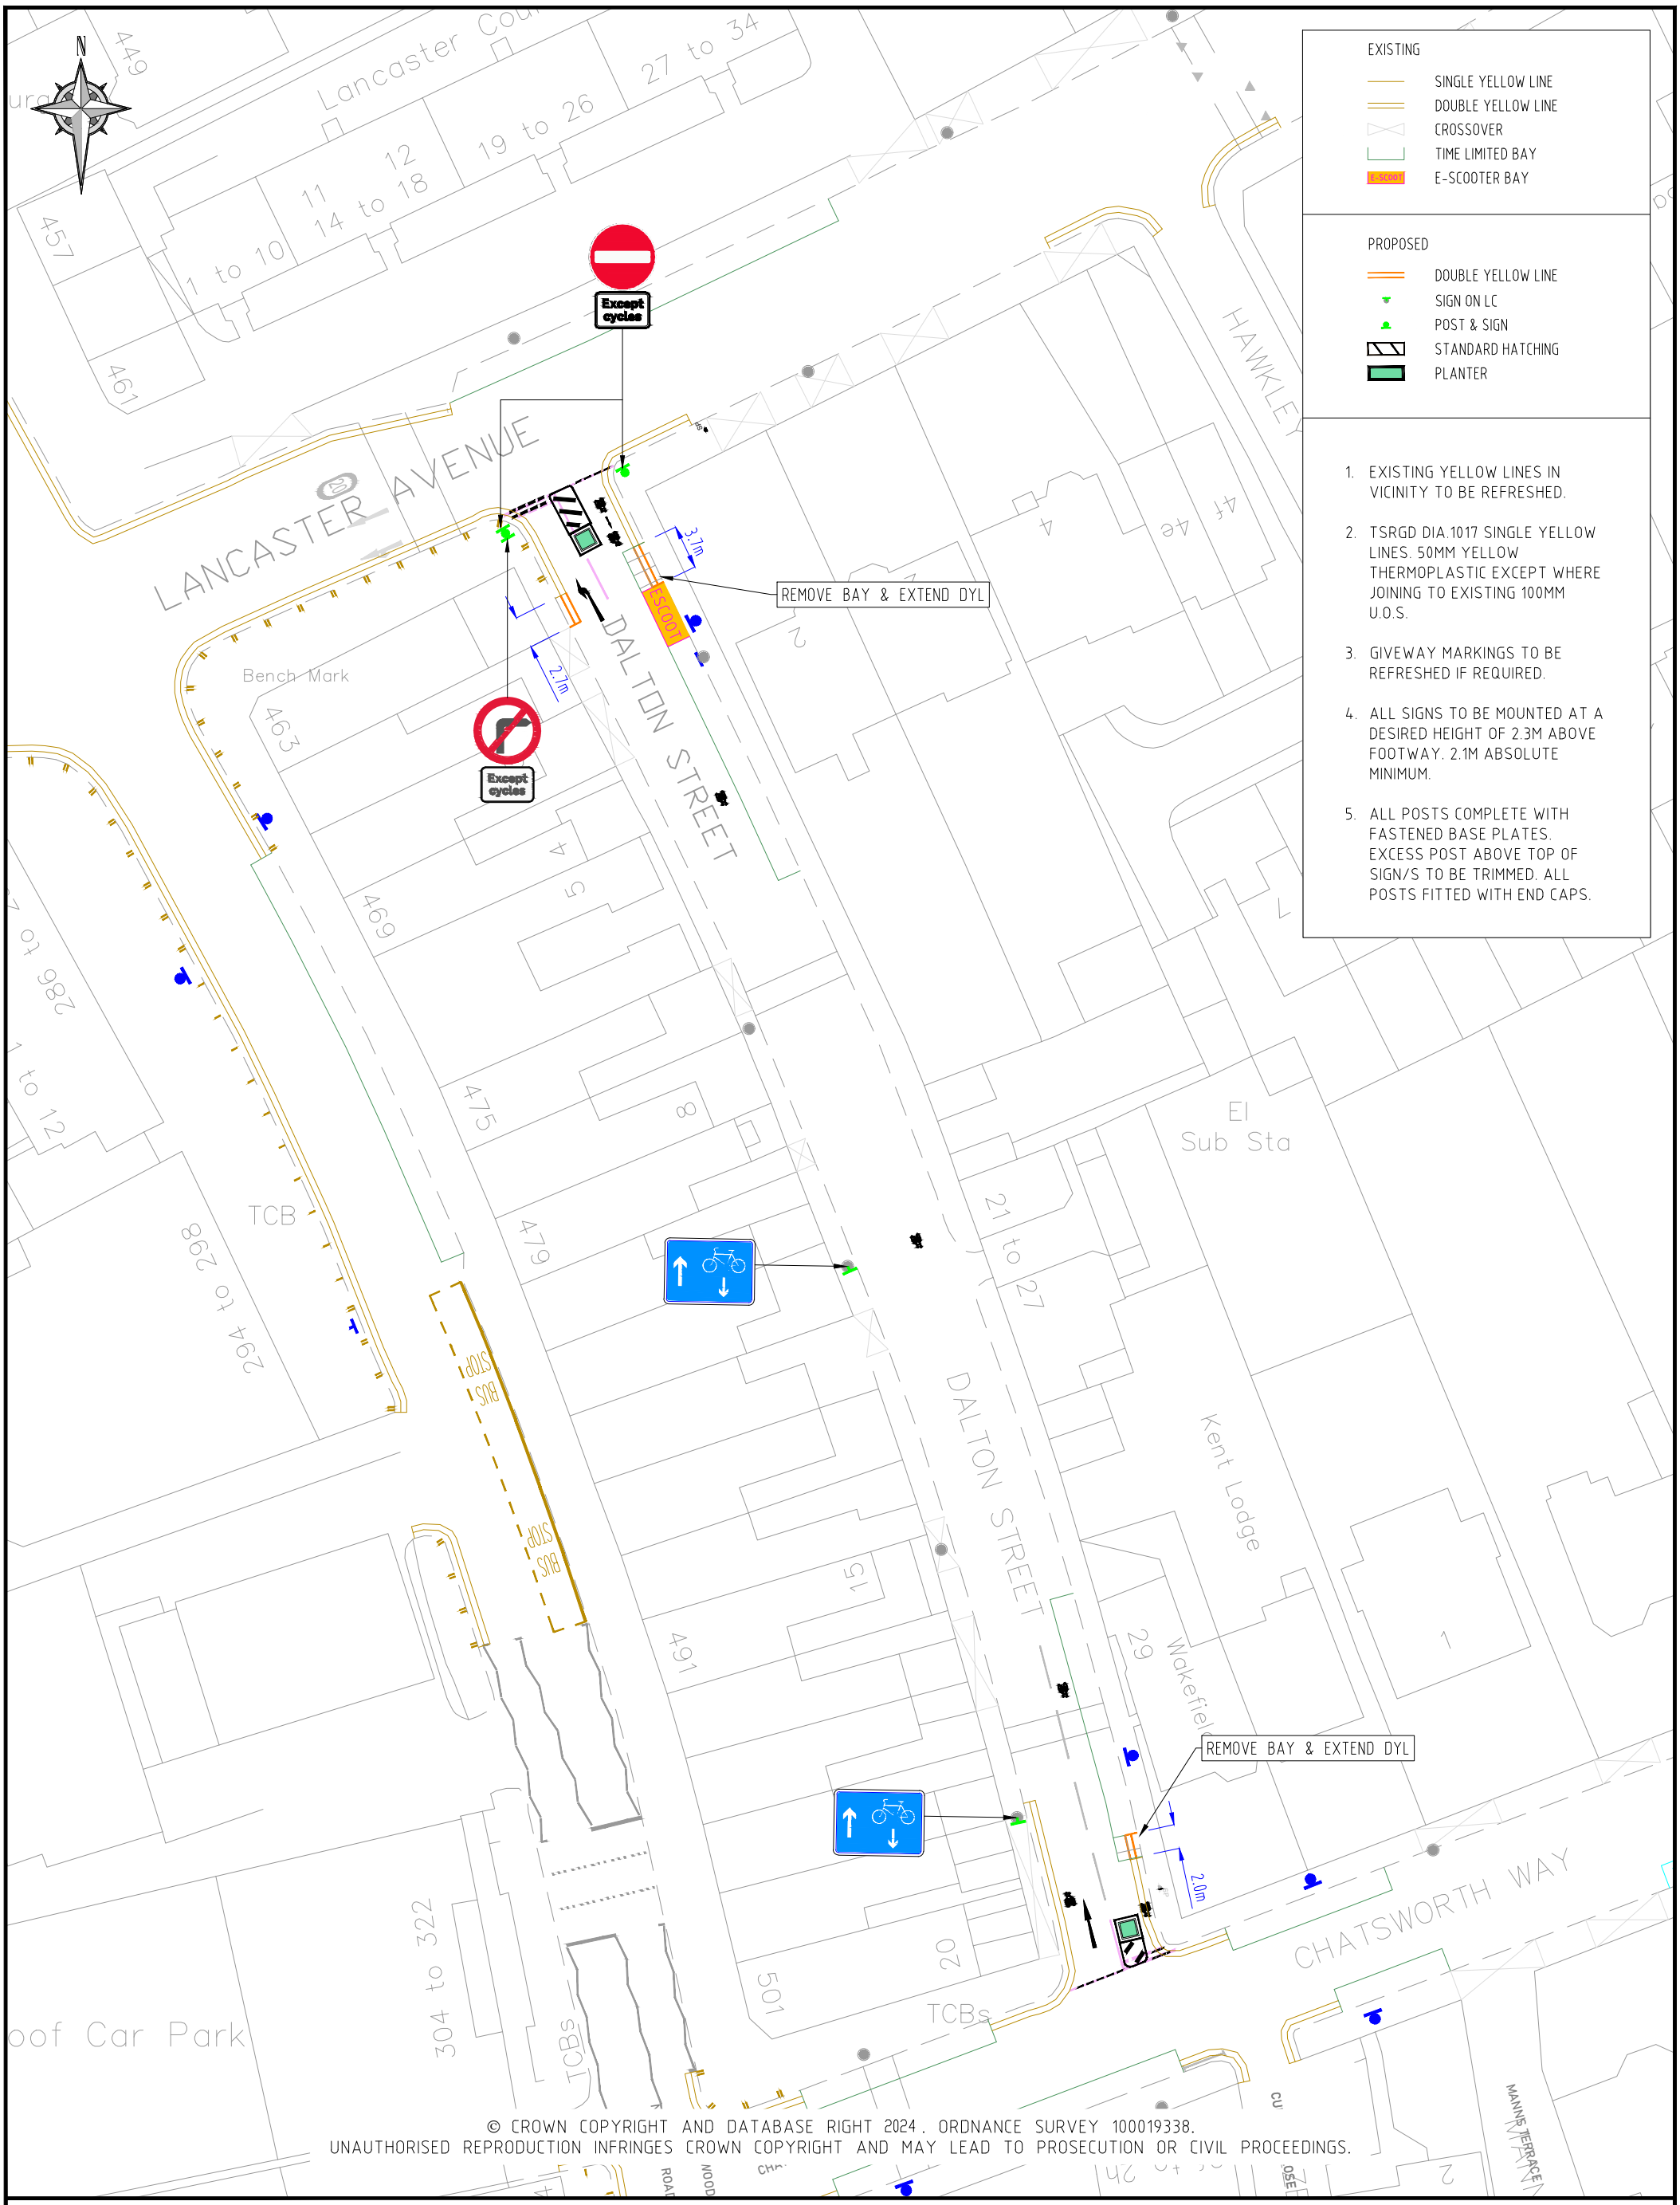

© CROWN COPYRIGHT AND DATABASE RIGHT 2024. ORDNANCE SURVEY 100019338.
UNAUTHORISED REPRODUCTION INFRINGES CROWN COPYRIGHT AND MAY LEAD TO PROSECUTION OR CIVIL PROCEEDINGS.

REV	DESCRIPTION	DRAWN	SIG	DATE	CHKD	SIG	DATE	APP	SIG	DATE

Lambeth
PARKING, STREET MANAGEMENT AND COMMERCIAL,
3RD FLOOR, CIVIC CENTRE
6 BRIXTON HILL
LONDON, SW2 1EG
020 7926 9000

DRAWN: BC	PROJECT: LOW TRAFFIC NEIGHBOURHOODS		
CHKD: CS	DRAWING TITLE: DALTON ST – ONE WAY CONTRA FLOW		
APP: LM	CLASSIFICATION: CONSTRUCTION	PAPER: A3	SCALE: 1:500
DATE: 05.02.24	DRAWING NO: DES-CPZ-N-2021-004-06		REVISION: A

EXISTING

DOUBLE YELLOW LINE

CROSSOVER

PROPOSED

DOUBLE YELLOW LINE

1. EXISTING YELLOW LINES IN VICINITY TO BE REFRESHED.
2. TSRGD DIA.1017 SINGLE YELLOW LINES. 50MM YELLOW THERMOPLASTIC EXCEPT WHERE JOINING TO EXISTING 100MM U.O.S.

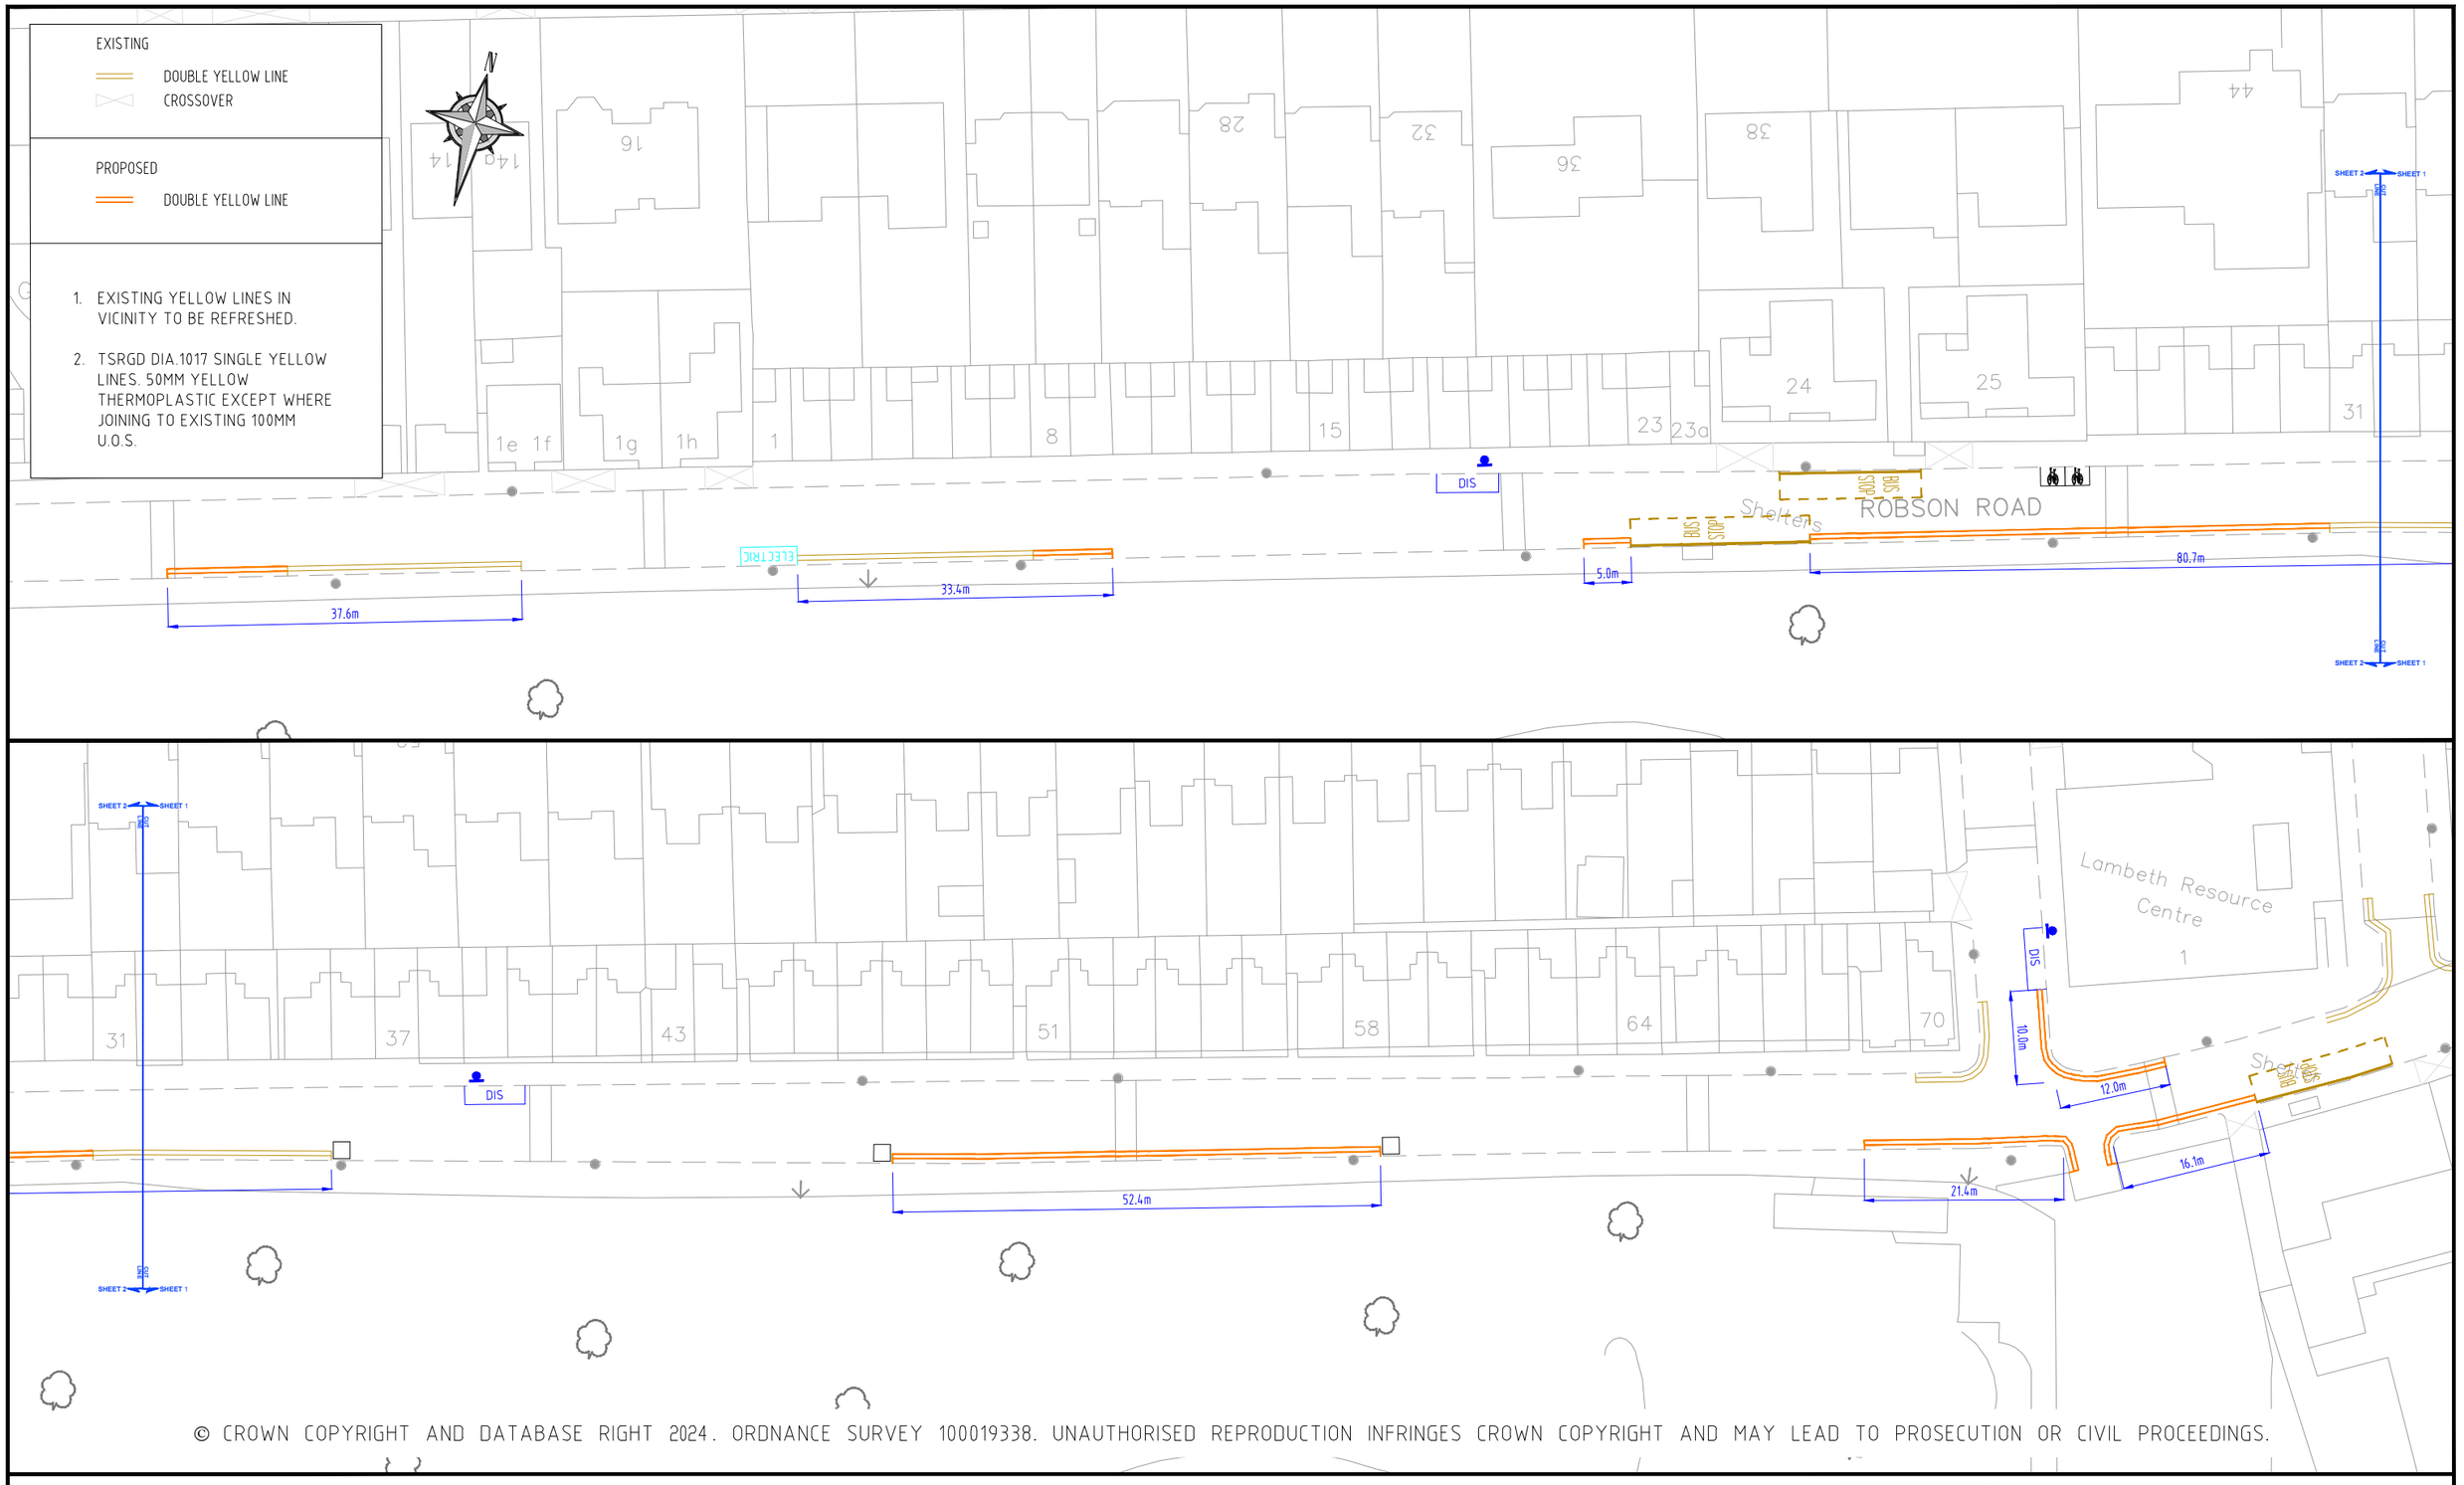

© CROWN COPYRIGHT AND DATABASE RIGHT 2024. ORDNANCE SURVEY 100019338. UNAUTHORISED REPRODUCTION INFRINGES CROWN COPYRIGHT AND MAY LEAD TO PROSECUTION OR CIVIL PROCEEDINGS.

NOTES:

REV	DESCRIPTION	DRAWN	SIG	DATE	CHKD	SIG	DATE	APP	SIG	DATE

Lambeth

PARKING, STREET MANAGEMENT AND COMMERCIAL,
3RD FLOOR, CIVIC CENTRE
6 BRIXTON HILL
LONDON, SW2 1EG
020 7926 9000

DRAWN: BC	PROJECT: LOW TRAFFIC NEIGHBOURHOODS		
CHKD: CS	DRAWING TITLE: ROBSON ROAD		
APP: LM	CLASSIFICATION: CONSTRUCTION	PAPER: A3	SCALE: NTS
DATE: 02.02.24	DRAWING NO: DES-CPZ-N-2021-LTN-004-07		REVISION: -

EXISTING

DOUBLE YELLOW LINE

CROSSOVER

PROPOSED

SIGN ON LC

POST & SIGN

1. ALL SIGNS TO BE MOUNTED AT A DESIRED HEIGHT OF 2.3M ABOVE FOOTWAY. 2.1M ABSOLUTE MINIMUM.

2. ALL POSTS COMPLETE WITH FASTENED BASE PLATES. EXCESS POST ABOVE TOP OF SIGN/S TO BE TRIMMED. ALL POSTS FITTED WITH END CAPS.

© CROWN COPYRIGHT AND DATABASE RIGHT 2024. ORDNANCE SURVEY 100019338. UNAUTHORISED REPRODUCTION INFRINGES CROWN COPYRIGHT AND MAY LEAD TO PROSECUTION OR CIVIL PROCEEDINGS.

NOTES:

REV	DESCRIPTION	DRAWN	SIG	DATE	CHKD	SIG	DATE	APP	SIG	DATE

Lambeth

PARKING, STREET MANAGEMENT AND COMMERCIAL,
3RD FLOOR, CIVIC CENTRE
6 BRIXTON HILL
LONDON, SW2 1EG
020 7926 9000

DRAWN: BC	PROJECT: LOW TRAFFIC NEIGHBOURHOODS		
CHKD: CS	DRAWING TITLE: CHATSWORTH / ARDULI – AWS		
APP: LM	CLASSIFICATION: CONSTRUCTION	PAPER: A3	SCALE: 1:250
DATE: 02.02.24	DRAWING NO: DES-CPZ-N-2021-LTN-004-08		REVISION: –

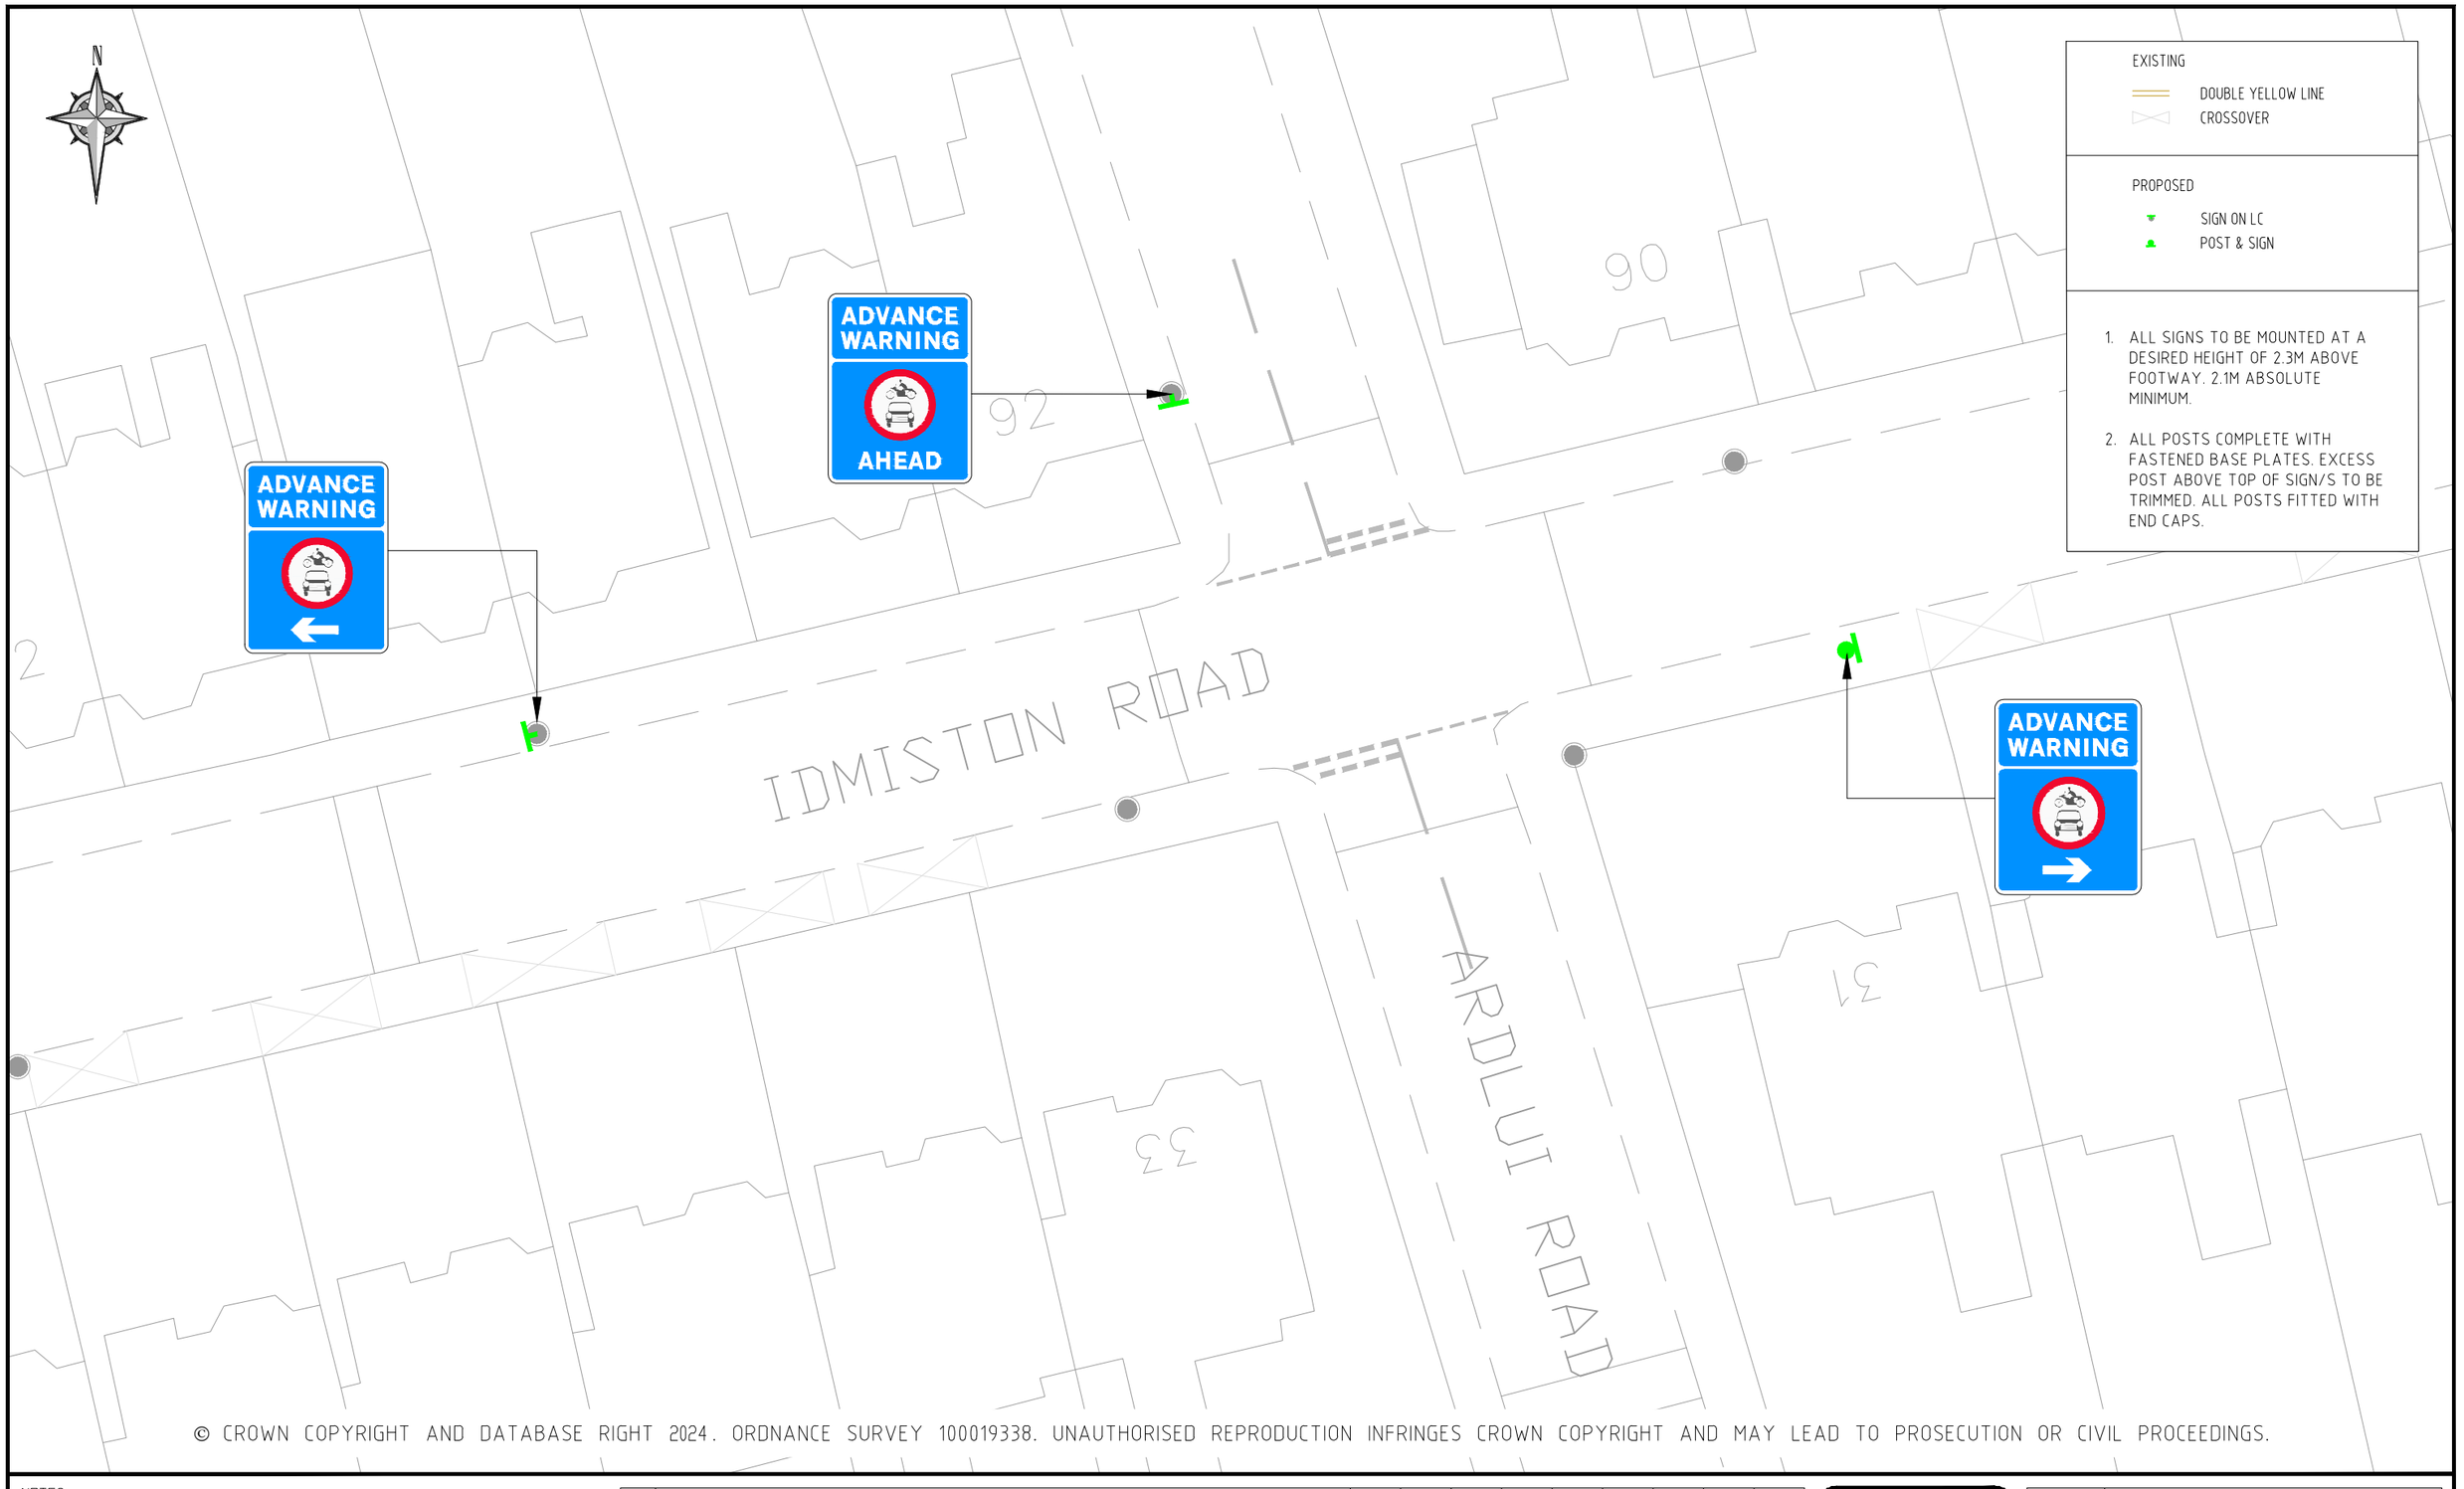

© CROWN COPYRIGHT AND DATABASE RIGHT 2024. ORDNANCE SURVEY 100019338. UNAUTHORISED REPRODUCTION INFRINGES CROWN COPYRIGHT AND MAY LEAD TO PROSECUTION OR CIVIL PROCEEDINGS.

NOTES:

REV	DESCRIPTION	DRAWN	SIG	DATE	CHKD	SIG	DATE	APP	SIG	DATE

Lambeth
PARKING, STREET MANAGEMENT AND COMMERCIAL,
3RD FLOOR, CIVIC CENTRE
6 BRIXTON HILL
LONDON, SW2 1EG
020 7926 9000

DRAWN: BC	PROJECT: LOW TRAFFIC NEIGHBOURHOODS		
CHKD: CS	DRAWING TITLE: IDMINSTIN / ARDULI – AWS		
APP: LM	CLASSIFICATION: CONSTRUCTION	PAPER: A3	SCALE: 1:250
DATE: 02.02.24	DRAWING NO: DES-CPZ-N-2021-LTN-004-09		REVISION: –

EXISTING

DOUBLE YELLOW LINE

CROSSOVER

PROPOSED

SIGN ON LC

POST & SIGN

1. ALL SIGNS TO BE MOUNTED AT A DESIRED HEIGHT OF 2.3M ABOVE FOOTWAY. 2.1M ABSOLUTE MINIMUM.
2. ALL POSTS COMPLETE WITH FASTENED BASE PLATES. EXCESS POST ABOVE TOP OF SIGN/S TO BE TRIMMED. ALL POSTS FITTED WITH END CAPS.

© CROWN COPYRIGHT AND DATABASE RIGHT 2024. ORDNANCE SURVEY 100019338. UNAUTHORISED REPRODUCTION INFRINGES CROWN COPYRIGHT AND MAY LEAD TO PROSECUTION OR CIVIL PROCEEDINGS.

NOTES:

REV	DESCRIPTION	DRAWN	SIG	DATE	CHKD	SIG	DATE	APP	SIG	DATE

Lambeth

PARKING, STREET MANAGEMENT AND COMMERCIAL,
3RD FLOOR, CIVIC CENTRE
6 BRIXTON HILL
LONDON, SW2 1EG
020 7926 9000

DRAWN: BC	PROJECT: LOW TRAFFIC NEIGHBOURHOODS		
CHKD: CS	DRAWING TITLE: IDMINSTIN / TULSEMERE – AWS		
APP: LM	CLASSIFICATION: CONSTRUCTION	PAPER: A3	SCALE: 1:250
DATE: 02.02.24	DRAWING NO: DES-CPZ-N-2021-LTN-004-10		REVISION: –

EXISTING

DOUBLE YELLOW LINE

CROSSOVER

PROPOSED

SIGN ON LC

POST & SIGN

1. ALL SIGNS TO BE MOUNTED AT A DESIRED HEIGHT OF 2.3M ABOVE FOOTWAY. 2.1M ABSOLUTE MINIMUM.

2. ALL POSTS COMPLETE WITH FASTENED BASE PLATES. EXCESS POST ABOVE TOP OF SIGN/S TO BE TRIMMED. ALL POSTS FITTED WITH END CAPS.

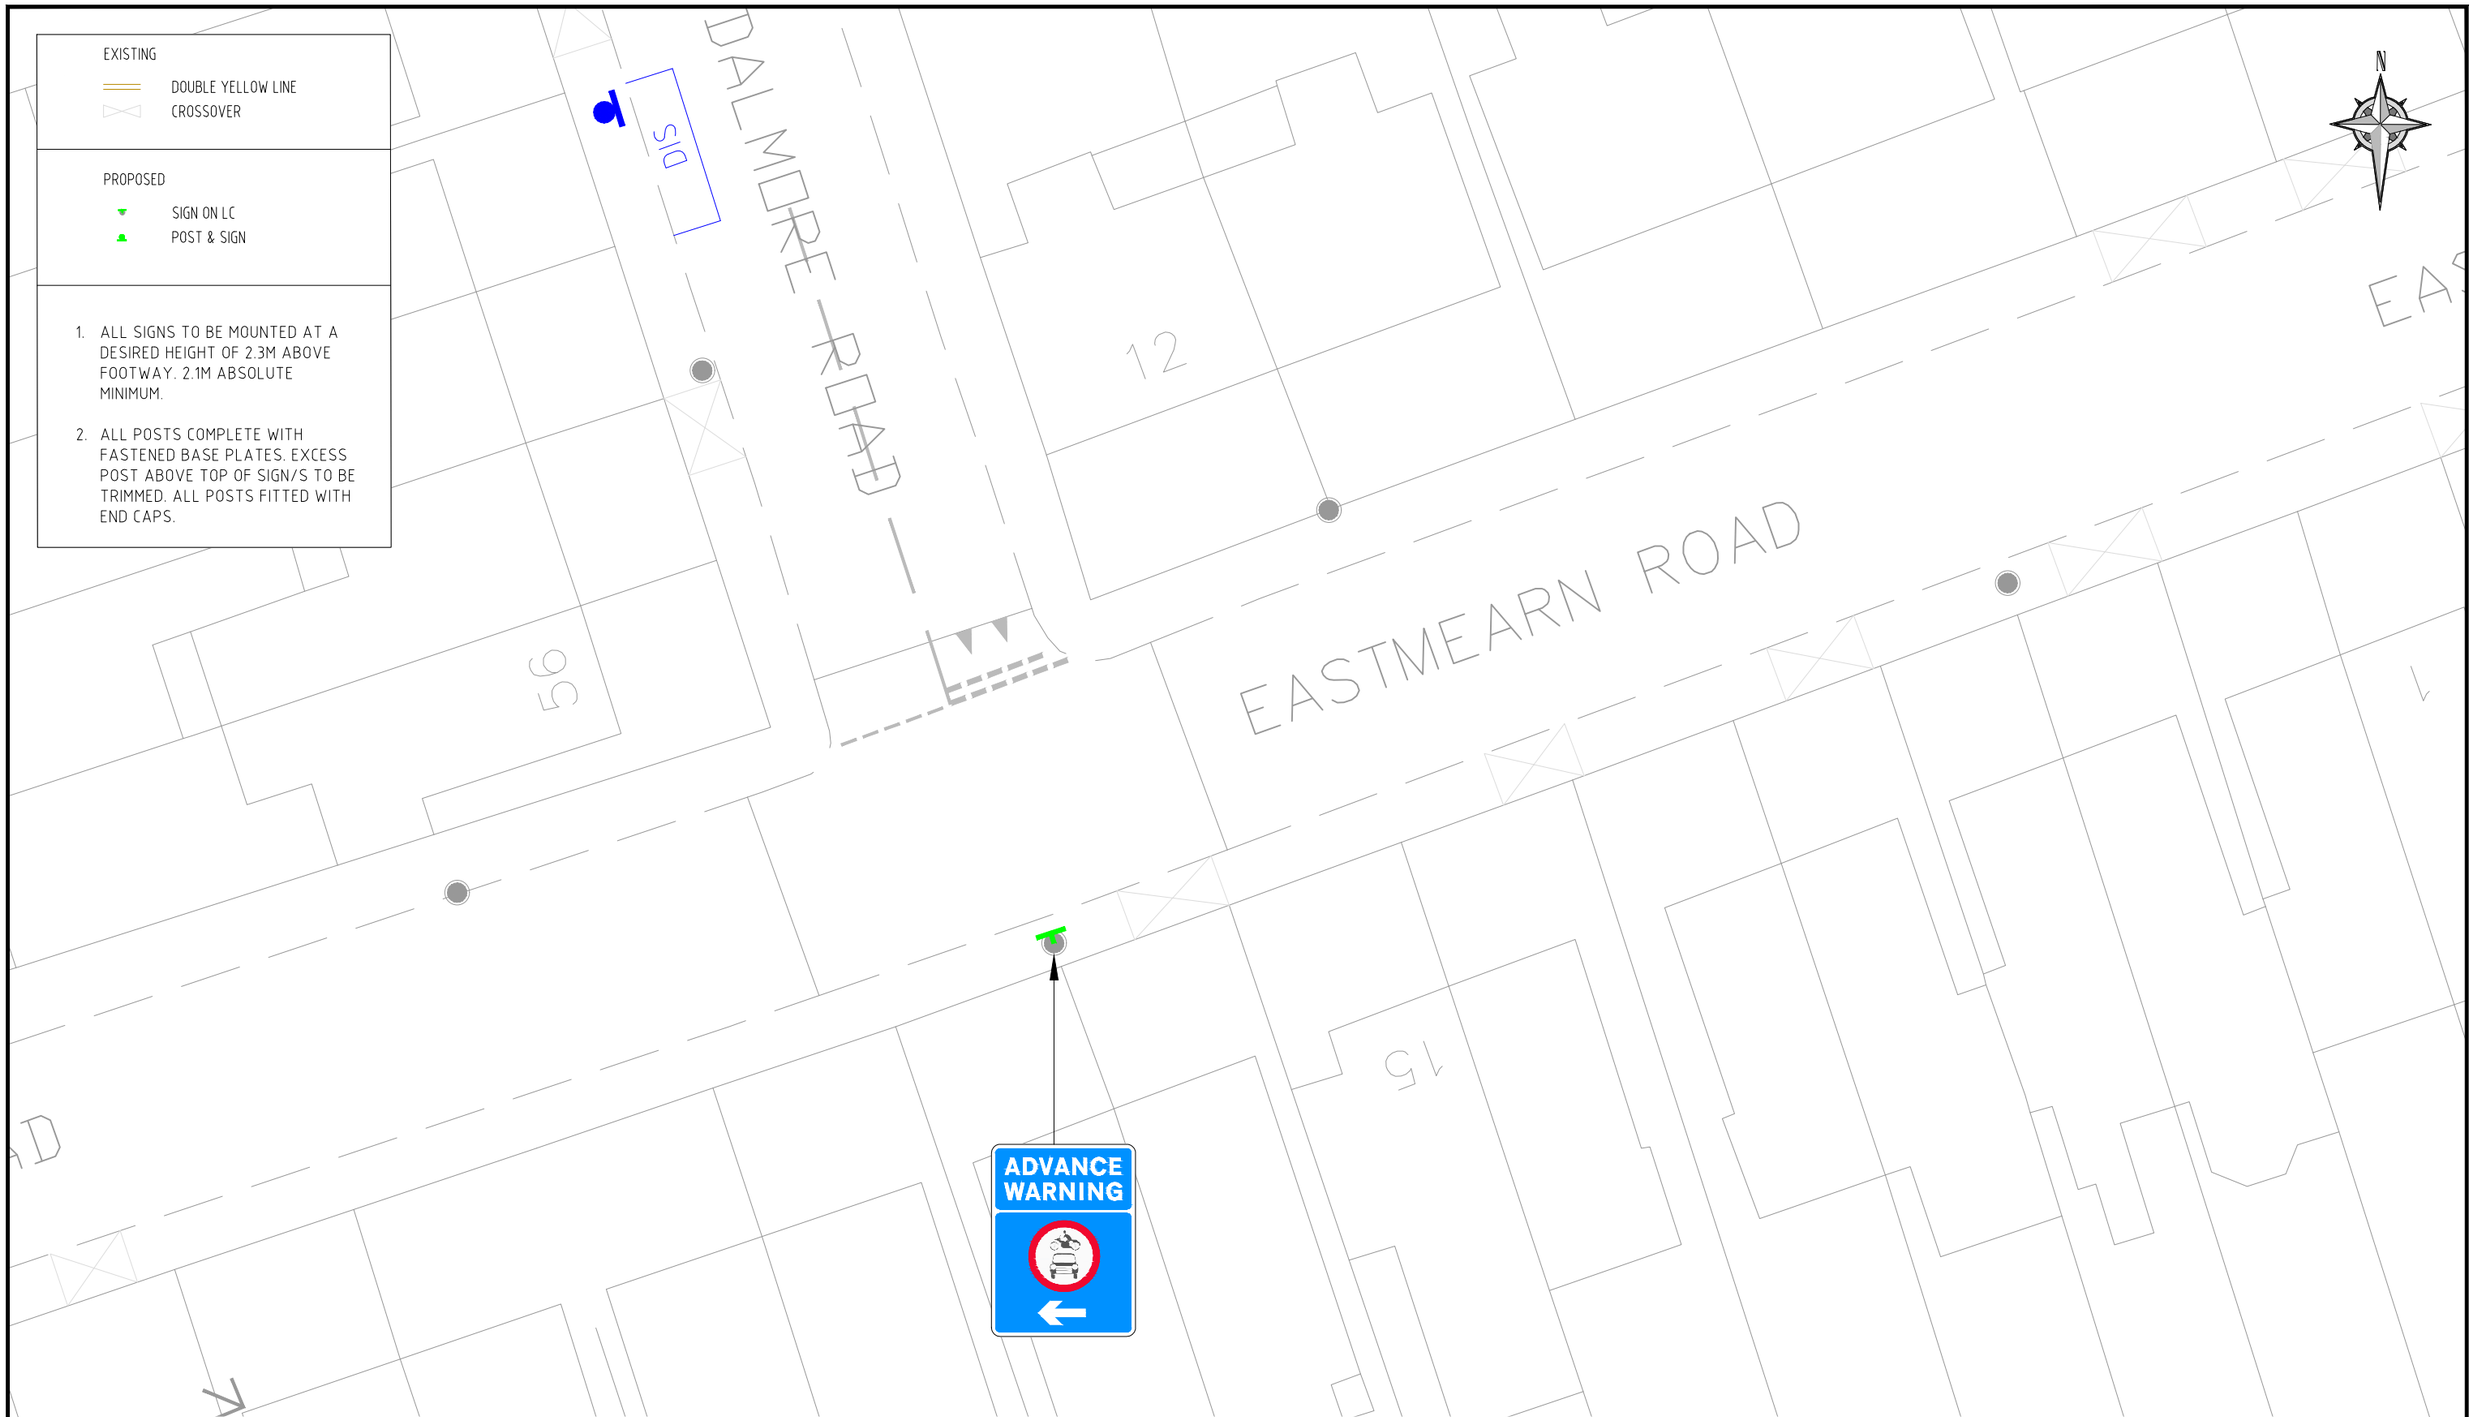

© CROWN COPYRIGHT AND DATABASE RIGHT 2024. ORDNANCE SURVEY 100019338. UNAUTHORISED REPRODUCTION INFRINGES CROWN COPYRIGHT AND MAY LEAD TO PROSECUTION OR CIVIL PROCEEDINGS.

NOTES:

REV	DESCRIPTION	DRAWN	SIG	DATE	CHKD	SIG	DATE	APP	SIG	DATE

Lambeth

PARKING, STREET MANAGEMENT AND COMMERCIAL,
3RD FLOOR, CIVIC CENTRE
6 BRIXTON HILL
LONDON, SW2 1EG
020 7926 9000

DRAWN: BC	PROJECT: LOW TRAFFIC NEIGHBOURHOODS		
CHKD: CS	DRAWING TITLE: EASTMEARN / DALMORE – AWS		
APP: LM	CLASSIFICATION: CONSTRUCTION	PAPER: A3	SCALE: 1:250
DATE: 02.02.24	DRAWING NO: DES-CPZ-N-2021-LTN-004-11		REVISION: –

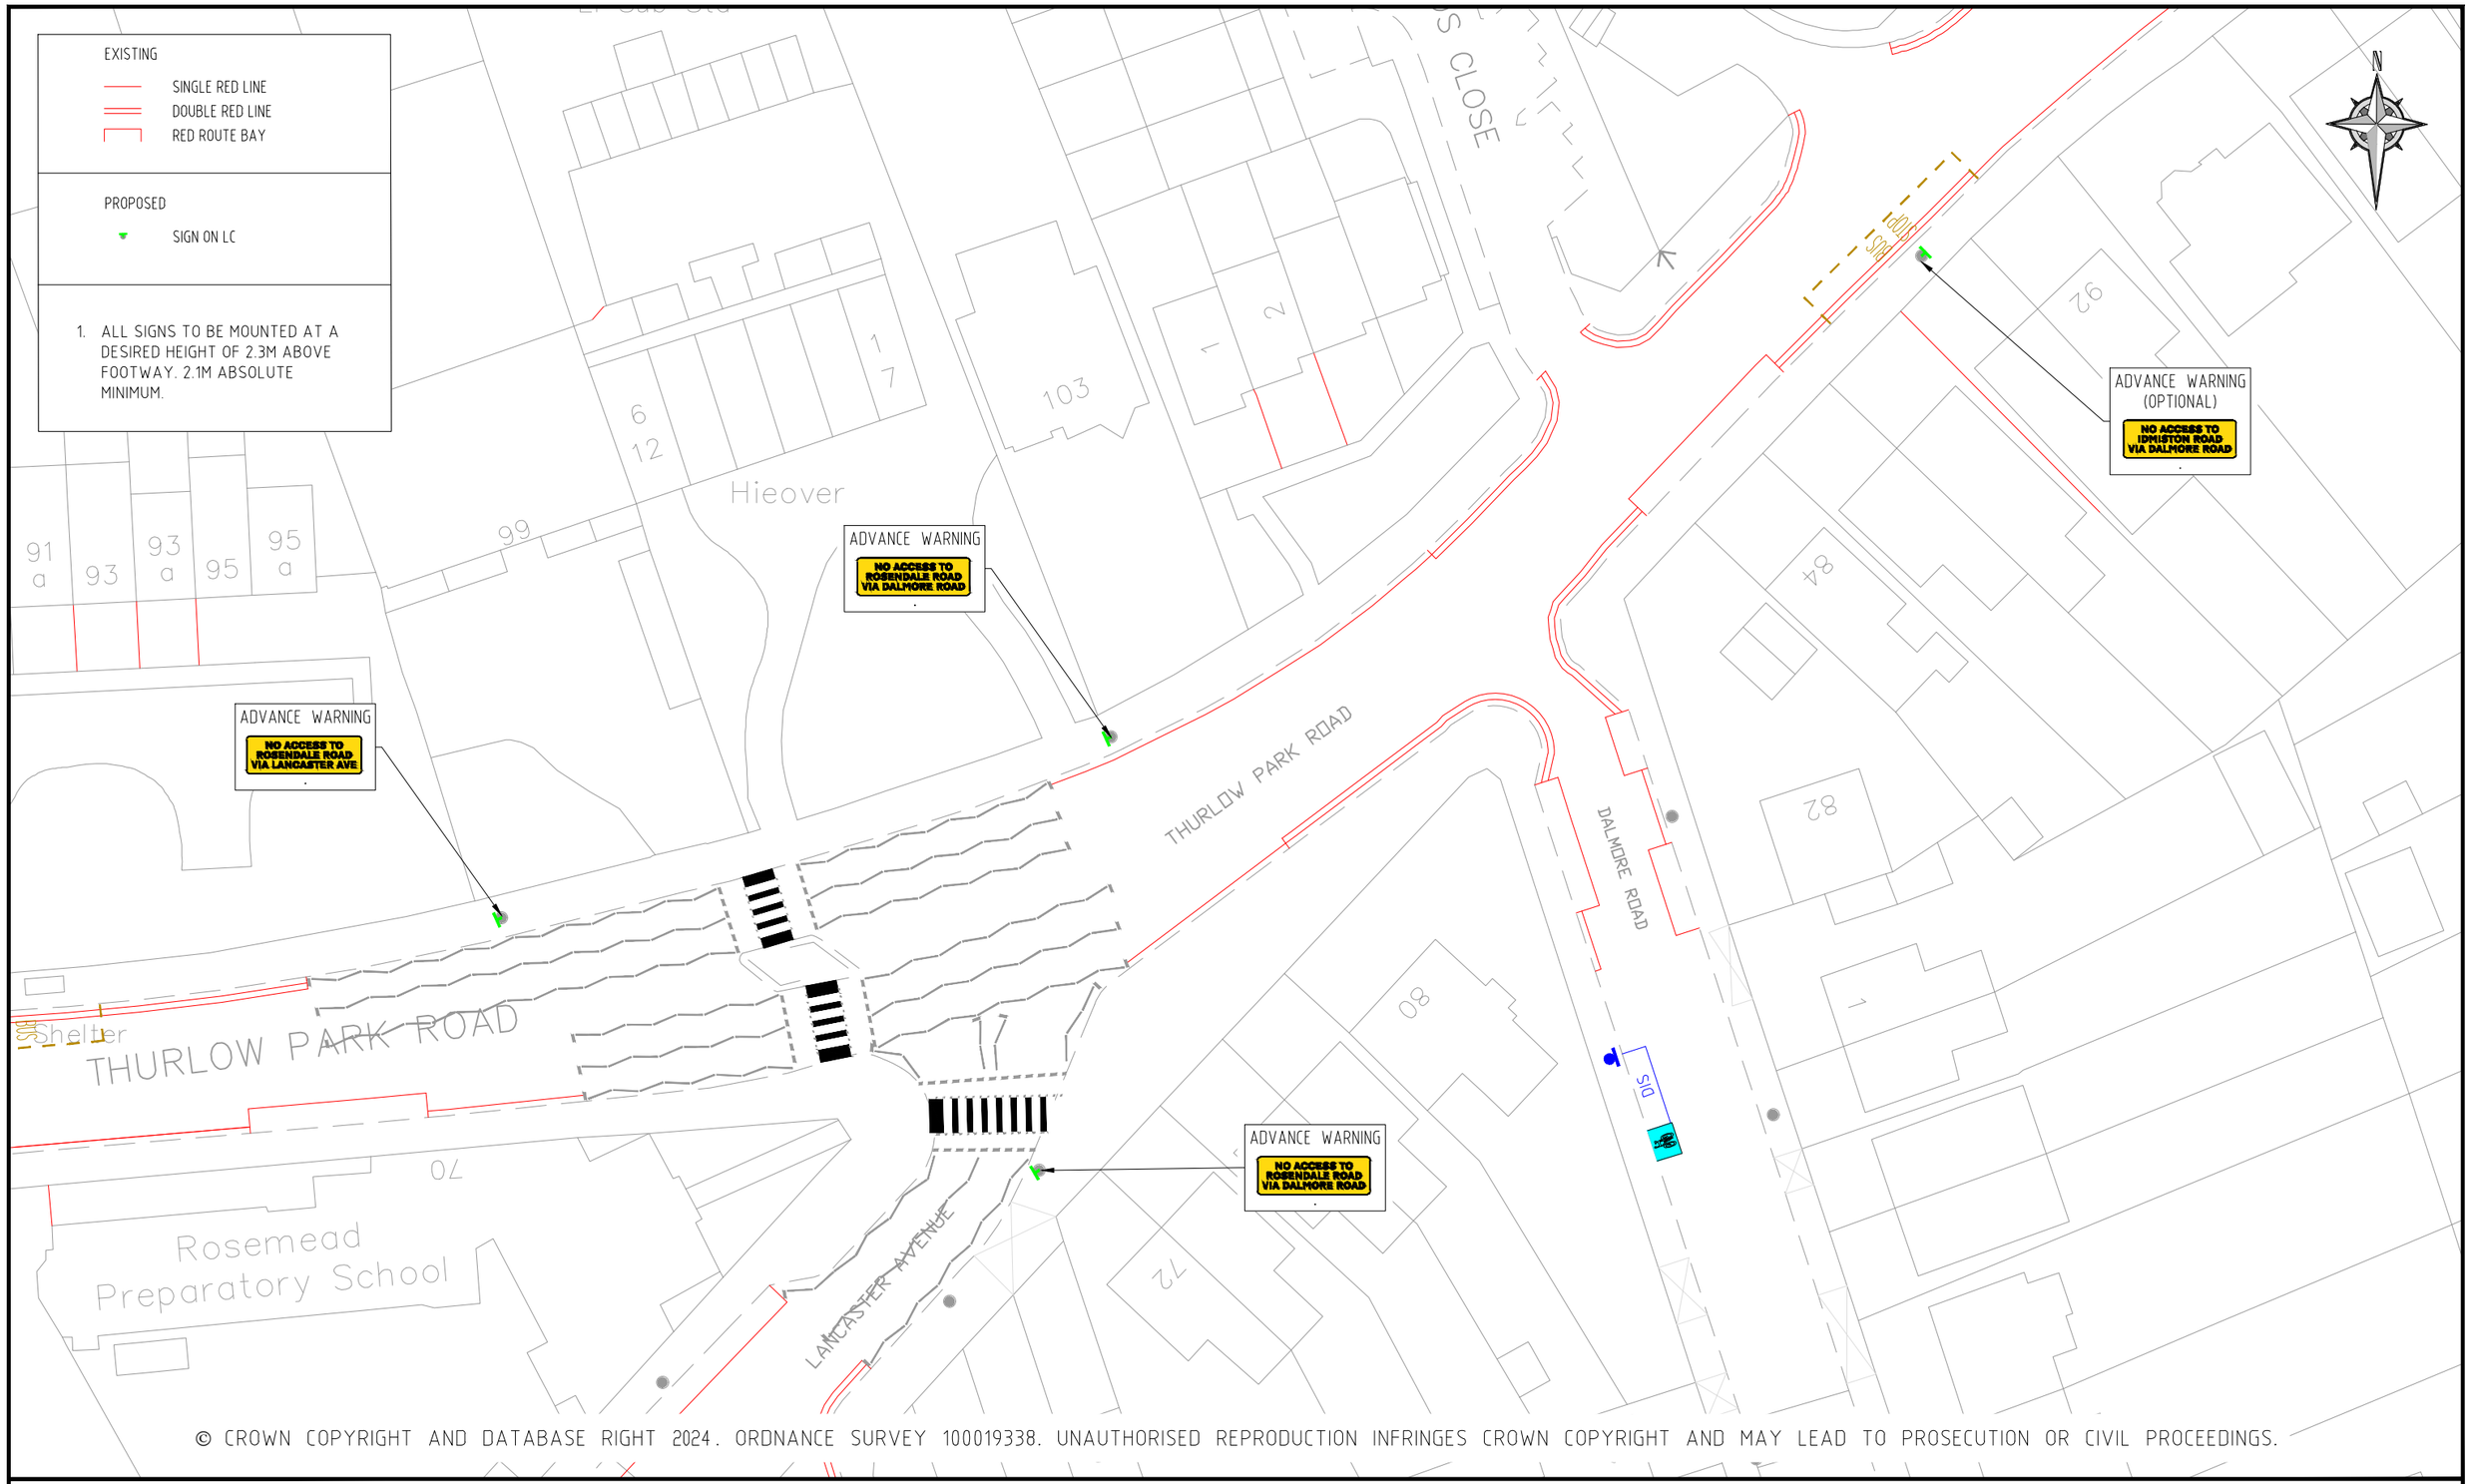

© CROWN COPYRIGHT AND DATABASE RIGHT 2024. ORDNANCE SURVEY 100019338. UNAUTHORISED REPRODUCTION INFRINGES CROWN COPYRIGHT AND MAY LEAD TO PROSECUTION OR CIVIL PROCEEDINGS.

NOTES:

REV	DESCRIPTION	DRAWN	SIG	DATE	CHKD	SIG	DATE	APP	SIG	DATE

Lambeth
PARKING, STREET MANAGEMENT AND COMMERCIAL,
3RD FLOOR, CIVIC CENTRE
6 BRIXTON HILL
LONDON, SW2 1EG
020 7926 9000

DRAWN: BC	PROJECT: LOW TRAFFIC NEIGHBOURHOODS		
CHKD: CS	DRAWING TITLE: THURLOW PARK ROAD – AWS TfL		
APP: LM	CLASSIFICATION: CONSTRUCTION	PAPER: A3	SCALE: 1:500
DATE: 21.06.24	DRAWING NO: DES-CPZ-N-2021-LTN-004-13		REVISION: A

Scheme Ref.	
Sign Ref.	x-height
Letter colour	SIGN FACE
Background	Width
Border	Height
Material	Area

QTY x 4

Scheme Ref.	
Sign Ref.	x-height
Letter colour	SIGN FACE
Background	Width
Border	Height
Material	Area

QTY x 3

Sign Reference	619
Height	600mm
Width	600mm
Area	0.18 m²
Material	Class RA1 (12899-1:2007)
Mount Height	2300

QTY x 18

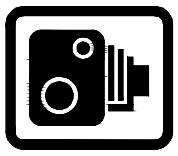

Scheme Ref.	LTN		
Sign Ref.	878	x-height	100.0
Letter colour	BLACK	SIGN FACE	
Background	WHITE	Width	500mm
Border	BLACK	Height	400mm
Material	Class RA1 (12899-1:2007)	Area	0.20m²

QTY x 18

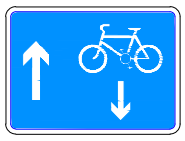

Sign Reference	
Height	
Width	
Area *	
Material	
Mount Height	

QTY x 2

Scheme Ref.	LTN		
Sign Ref.	AWS	x-height	40.0
Letter colour	WHITE	SIGN FACE	
Background	BLUE	Width	490 mm
Border	WHITE	Height	650 mm
Material	Class RA1 (12899-1:2007)	Area	0.32 m²

QTY x 4

Sign Reference	612
Height	600mm
Width	600mm
Area	0.28 m²
Material	Class RA1 (12899-1:2007)
Mount Height	2300

QTY x 2

Sign Reference	616
Height	600mm
Width	600mm
Area	0.28 m²
Material	Class RA1 (12899-1:2007)
Mount Height	2300

QTY x 2

Scheme Ref.	LTN		
Sign Ref.	Supp	x-height	37.5
Letter colour	BLACK	SIGN FACE	
Background	WHITE	Width	325mm
Border	BLACK	Height	215mm
Material	Class RA1 (12899-1:2007)	Area	0.07m²

QTY x 4

FIGURES & QUANTITIES:

AREA OF COLOURED SURFACE – 120m²
LINE REMOVAL – 130m
NEW/REFRESH YELLOW LINE – 1400m
CYCLE SYMBOL (approx) – 20
NEW WHITE LINING (150mm) – 130m
NEW 4 METRE POST – 18
POST REMOVALS – 2
CYCLE RACK MOBILITY CORRAL – 1

Scheme Ref.	WD-LTN		
Sign Ref.	AWS-TfL		
TSRGD Ref.	S20-2-	x-height	37.5
Letter colour	BLACK	SIGN FACE	
Background	YELLOW	Width	865 mm
Border	BLACK	Height	290 mm
Mount Height		Area	0.25 m²
Material	Class R3B-UK		

QTY x 2

Scheme Ref.	WD-LTN		
Sign Ref.	AWS-TfL2		
TSRGD Ref.	S20-2-	x-height	37.5
Letter colour	BLACK	SIGN FACE	
Background	YELLOW	Width	865 mm
Border	BLACK	Height	290 mm
Mount Height		Area	0.25 m²
Material	Class R3B-UK		

QTY x 1

Scheme Ref.	WD-LTN		
Sign Ref.	AWS-TfL2		
TSRGD Ref.	S20-2-	x-height	37.5
Letter colour	BLACK	SIGN FACE	
Background	YELLOW	Width	880 mm
Border	BLACK	Height	290 mm
Mount Height		Area	0.26 m²
Material	Class R3B-UK		

QTY x 1

NOTES:

1. EXISTING YELLOW LINES IN VICINITY TO BE REFRESHED.
2. TSRGD DIA.1017 SINGLE YELLOW LINES. 50MM YELLOW THERMOPLASTIC EXCEPT WHERE JOINING TO EXISTING 100MM U.O.S.
3. GIVEWAY MARKINGS TO BE REFRESHED IF REQUIRED.
4. ALL SIGNS TO BE MOUNTED AT A DESIRED HEIGHT OF 2.3M ABOVE FOOTWAY. 2.1M ABSOLUTE MINIMUM.
5. ALL POSTS COMPLETE WITH FASTENED BASE PLATES. EXCESS POST ABOVE TOP OF SIGN/S TO BE TRIMMED. ALL POSTS FITTED WITH END CAPS.

© CROWN COPYRIGHT AND DATABASE RIGHT 2024. ORDNANCE SURVEY 100019338.
UNAUTHORISED REPRODUCTION INFRINGES CROWN COPYRIGHT AND MAY LEAD TO PROSECUTION OR CIVIL PROCEEDINGS.

REV	DESCRIPTION	DRAWN	SIG	DATE	CHKD	SIG	DATE	APP	SIG	DATE

Lambeth
PARKING, STREET MANAGEMENT AND COMMERCIAL,
3RD FLOOR, CIVIC CENTRE
6 BRIXTON HILL
LONDON, SW2 1EG
020 7926 9000

DRAWN	PROJECT		
BC	LOW TRAFFIC NEIGHBOURHOODS		
CHKD	DRAWING TITLE		
CS	SIGN REFERENCE & DETAILS		
APP	CLASSIFICATION	PAPER	SCALE
LM	CONSTRUCTION	A3	1:500
DATE	DRAWING NO		REVISION
21.06.24	DES-CPZ-N-2021-004-12		B