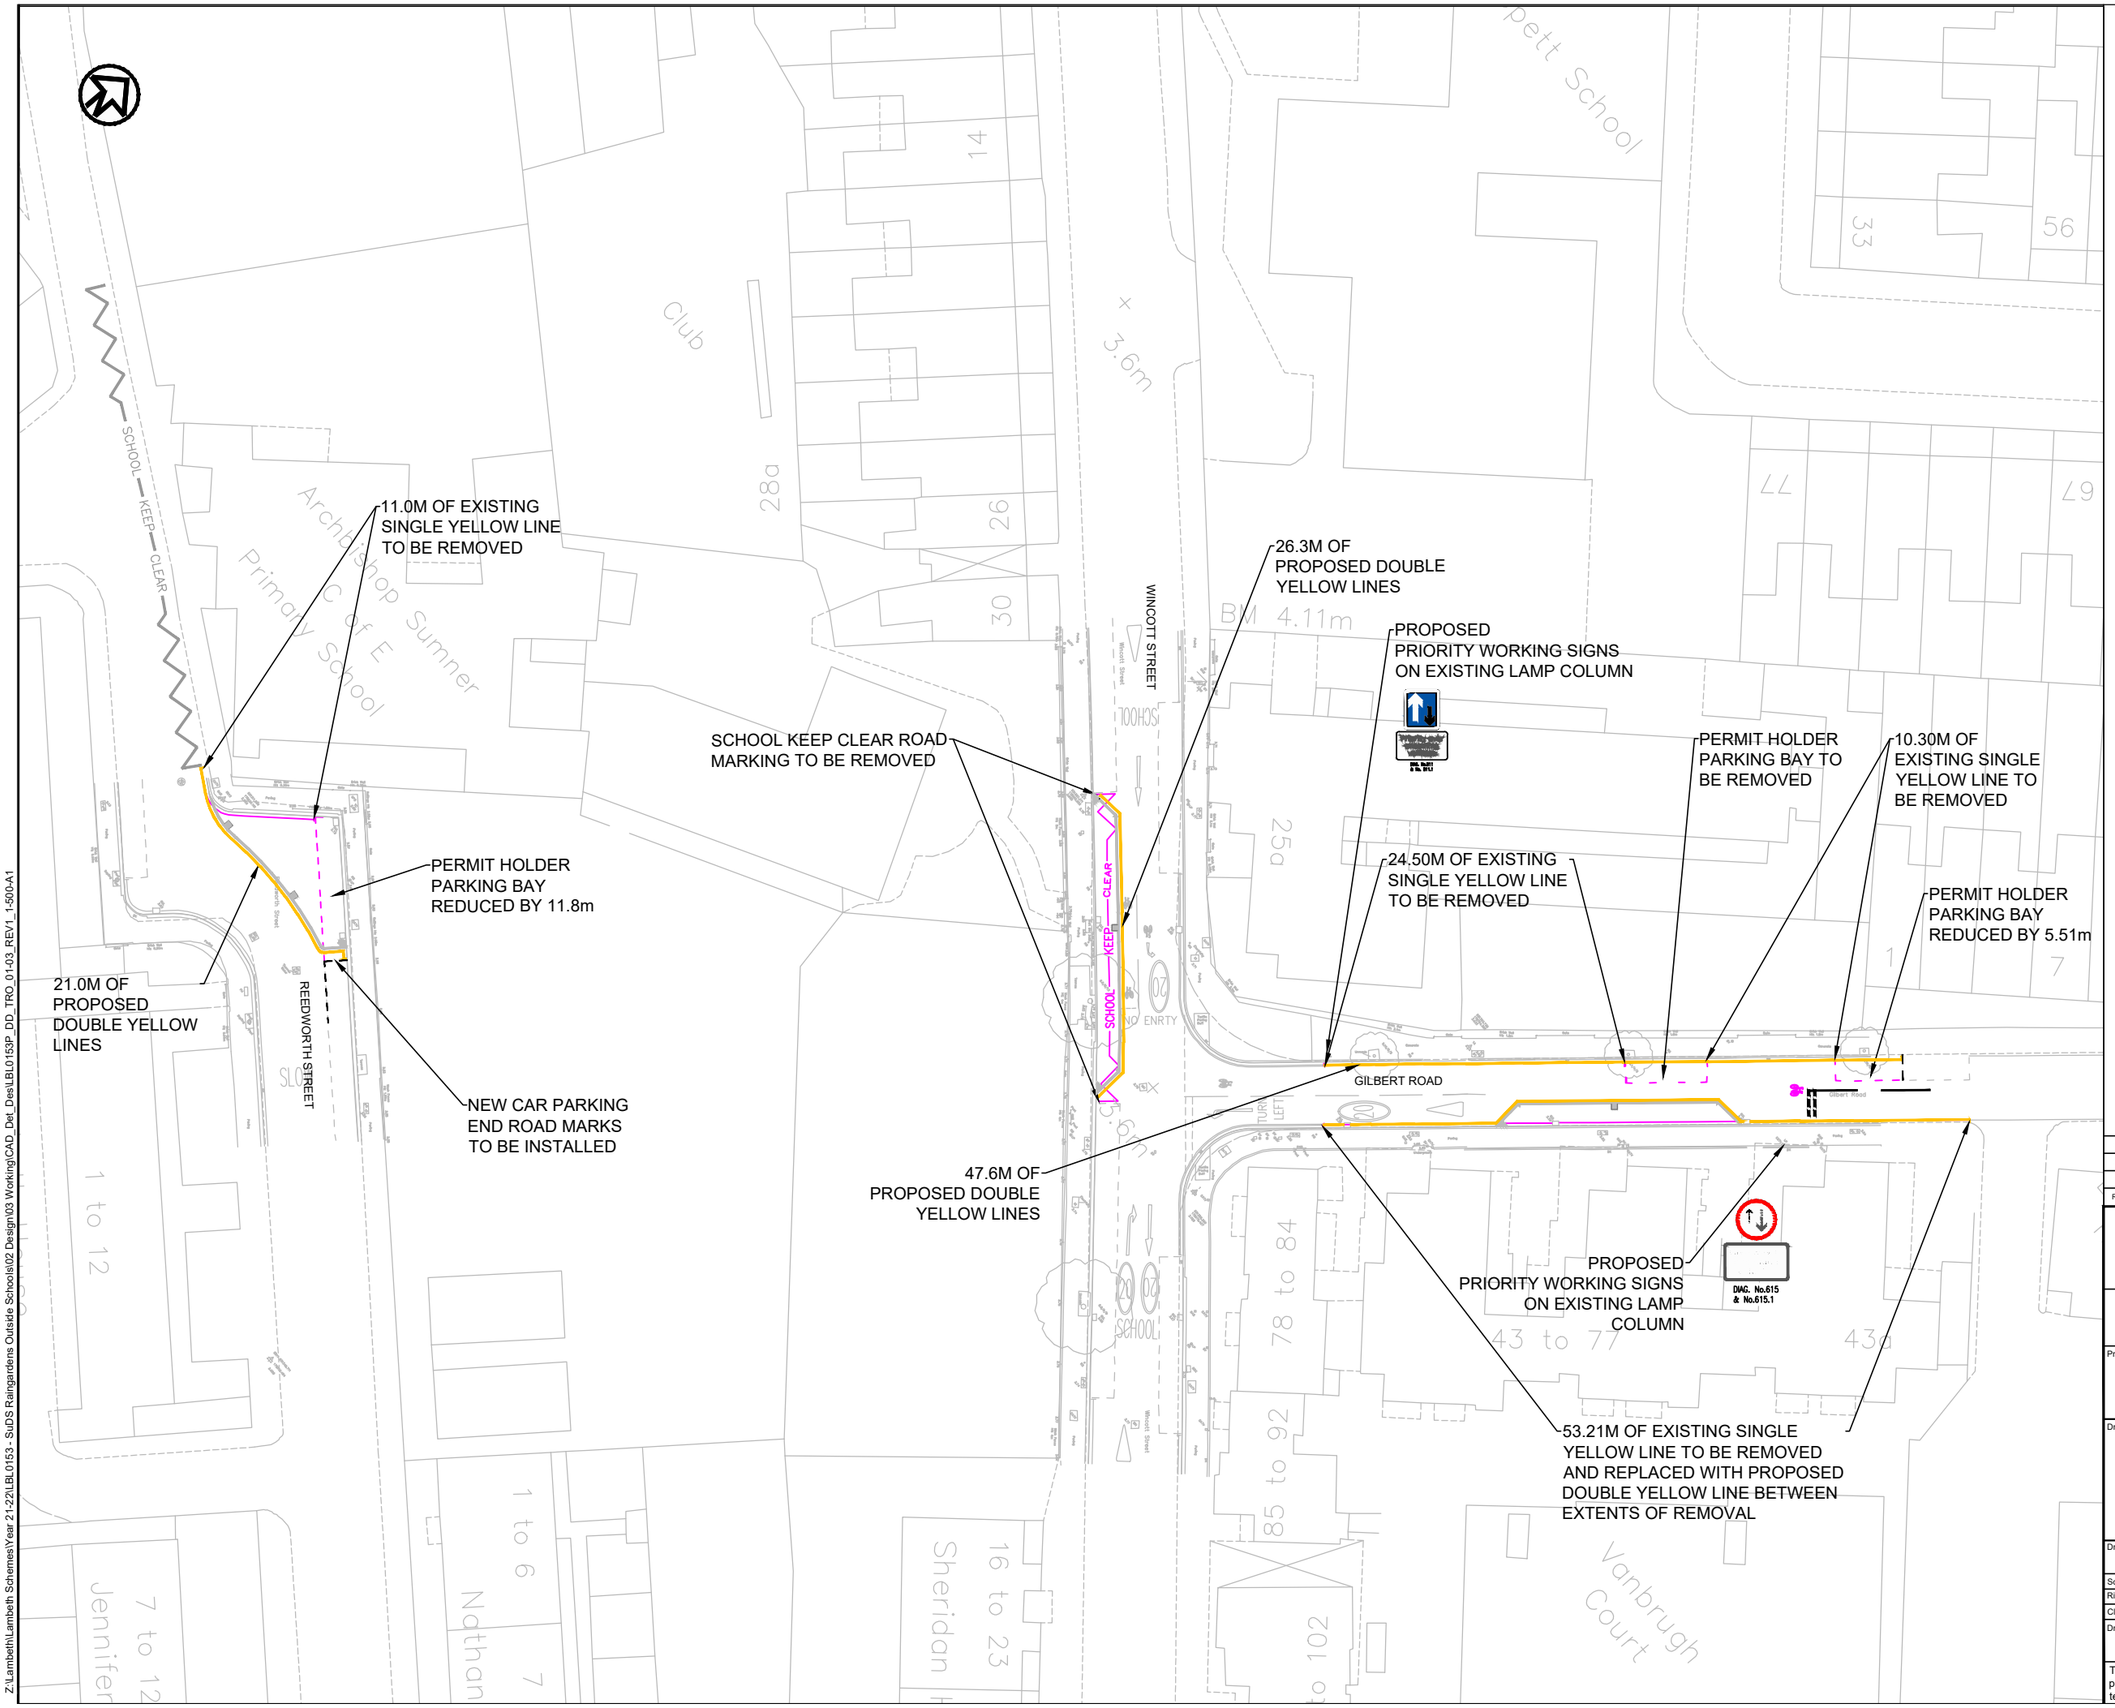

NOTES

1. ALL DIMENSIONS IN METRES UNLESS OTHERWISE STATED.
2. ALL LINING AND SIGNING TO BE IN ACCORDANCE WITH THE CURRENT TRAFFIC SIGNS REGULATIONS AND GENERAL DIRECTIONS (TSRGD).

LEGEND

- PROPOSED ROAD MARKINGS - WHITE
- PROPOSED ROAD MARKINGS - YELLOW
- ROAD MARKING TO BE REMOVED

SAFETY, HEALTH AND ENVIRONMENTAL INFORMATION
In addition to the hazards/risks normally associated with the types of work detailed on this drawing, note the following :
CONSTRUCTION -
MAINTENANCE / CLEANING -
DECOMMISSIONING / DEMOLITION -
It is assumed that all works will be carried out by a competent contractor working, where appropriate, to an approved method statement

REV	REV. DATE	PURPOSE OF REVISION	DRAWN	CHKD	APPRVD
02	28/07/2023	CHANGES AS PER LBL COMMENTS	LM	DW	DW
01	24/07/2023	CHANGES AS PER LBL COMMENTS	LM	DW	DW
00	14/06/2023	FOR REVIEW	LM	DW	DW

RINGWAY

Lambeth

Project
SuDS OUTSIDE SCHOOLS
ARCHBISHOP SUMNER PRIMARY SCHOOL

Drawing Title
PROPOSED RAINGARDENS
TRO DRAWING

SHEET 1 OF 1

Drawing Status
DETAILED DESIGN

Scale	1:500 @ A3	DO NOT SCALE
Ringway No.	LBL0153P_DD	
Client No.	LBL0153P_DD	

Drawing Number: LBL0153P_DD_TRO_01 — Rev: 02

This drawing is not to be used in whole or part other than for the intended purpose and project as defined on this drawing. Refer to the contract for full terms and conditions.

Z:\Lambeth\Lambeth Schemes\Year 21-22\LBL0153 - SuDS Raingardens Outside Schools\02 Design\03 Working\CAD_Det_Des\LBL0153P_DD_TRO_01-03_REV1_1-500-A1