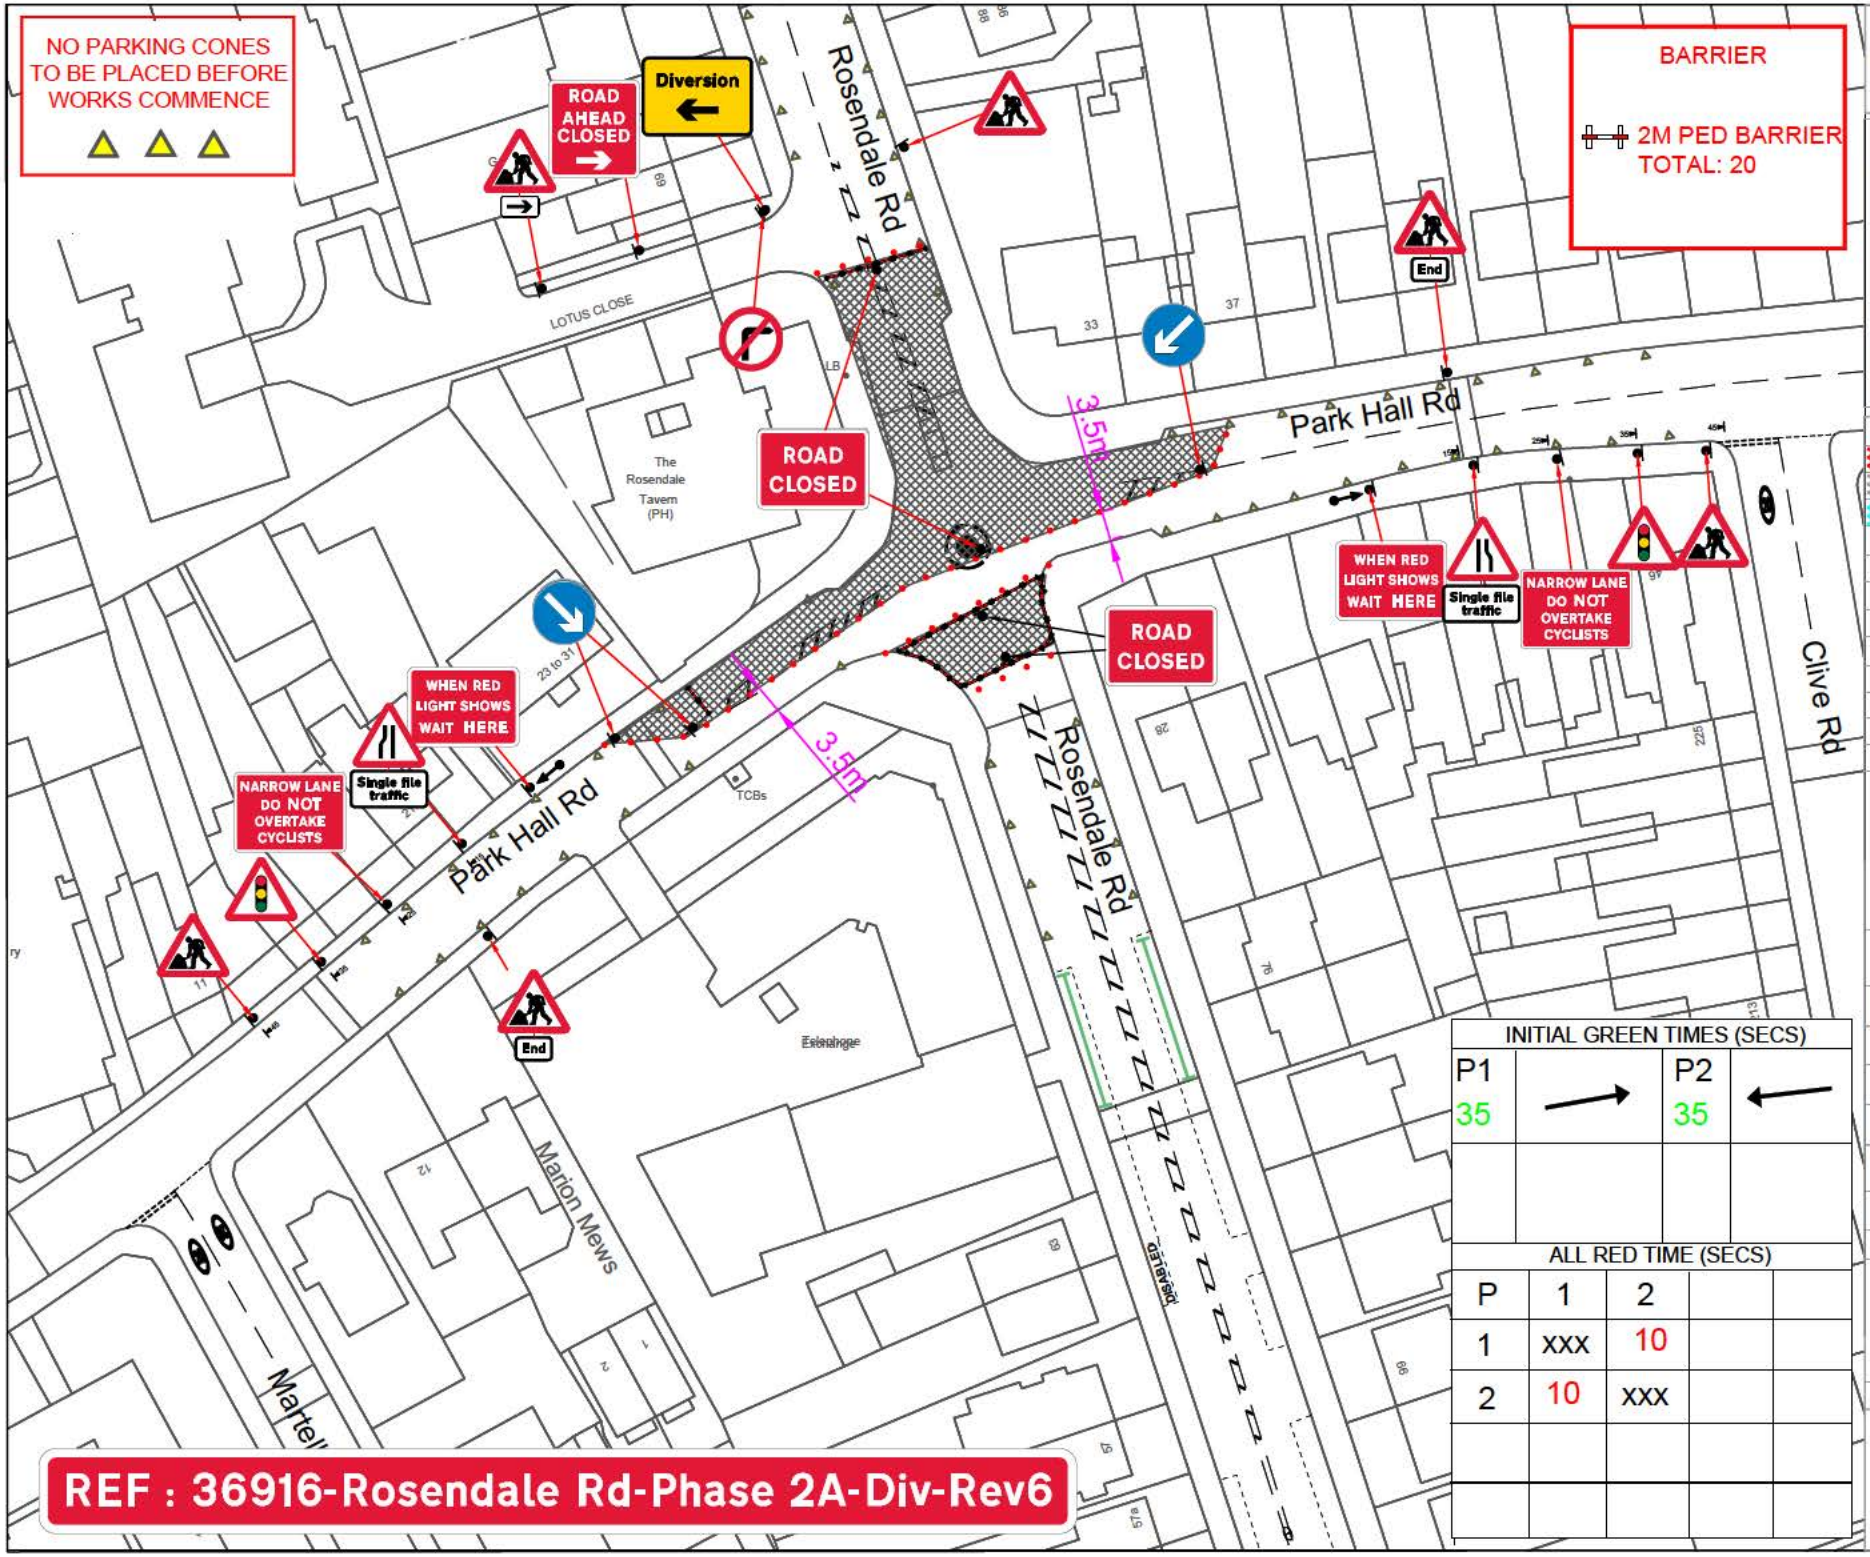


INITIAL GREEN TIMES (SECS)

| P1 | | P2 | |
|---|---|---|---|
| 35 | → | 35 | ← |

ALL RED TIME (SECS)

| P | 1 | 2 |
|---|---|---|
| 1 | xxx | 10 |
| 2 | 10 | xxx |

**REF : 36916-Rosendale Rd-Phase 2A-Div-Rev6**

PRIORITY TM Ltd
Traffic Management
020 8432 8732 - 24hr 07973 659490
drawings@prioritytm.co.uk

Priority TM Ltd will assume the role of traffic Management Designer for the purpose of CDM 2015 Regulations,

The Traffic Management Designer shall develop the traffic management plan with careful consideration to the following key principles
- Establish a Safe System of Work (SSOW)
- Ensure that all risks are reduced to As Low as Reasonably Practicable (ALARP)

To ensure compliance with statutory and legal requirements, the Traffic Management Designer will refer to the following documents and guidance

- Traffic Signs Manual (Chapter 8)
- Safety at Street Works and Road Works A Code of Practice (Red Book)
- Traffic Signs Regulations and General Directions 2016 (TSRGD)
- The Road Traffic Regulation Act 1984
- The Traffic Management Act 2004
- The Highways Act 1980
- The Highway Code
- Design Manual for Roads and Bridges (DMRB)
- Guidance and standards provided by AIRTSM

This drawing has been prepared exclusively for the client named below, who will assume the role of Principal Designer under the CDM 2015 Regulations. The drawing remains the property of Priority TM Ltd.
All traffic management designs must be implemented by qualified personnel and must be subject to an on-site risk assessment prior to installation.

Please note this drawing may not be to scale and is intended for visual representation purposes only. All works must be set out in accordance with The Safety at Street Works and Road Works – A Code of Practice (Red Book).

## Traffic Management Key

| | |
|---|---|
| | Area of Works |
| | Safety Zones |
| | Pedestian Walkway |
| | Traffic Signals |
| | Pedestian signals |
| | Road Cones |
| | Pedestian Barrier |
| | No Parking Cones |

Site Address:

LBL0408
Rosendale Rd,
Park Hall Rd
Norwood,
London
SE21 8DP

20

## Drawing Info:

| | | |
|---|---|---|
| Drawing Number | 36916-Rosendale Rd-Phase 2A-REV6 | |
| Customer Contact | [redacted] | |
| Drawn By | SW | 27.02.26 |
| Checked By | JC | X |
| Design Risk Assessment | N/A | |
| Method Statment | Yes | |

Additional Information:

Client:

RINGWAY

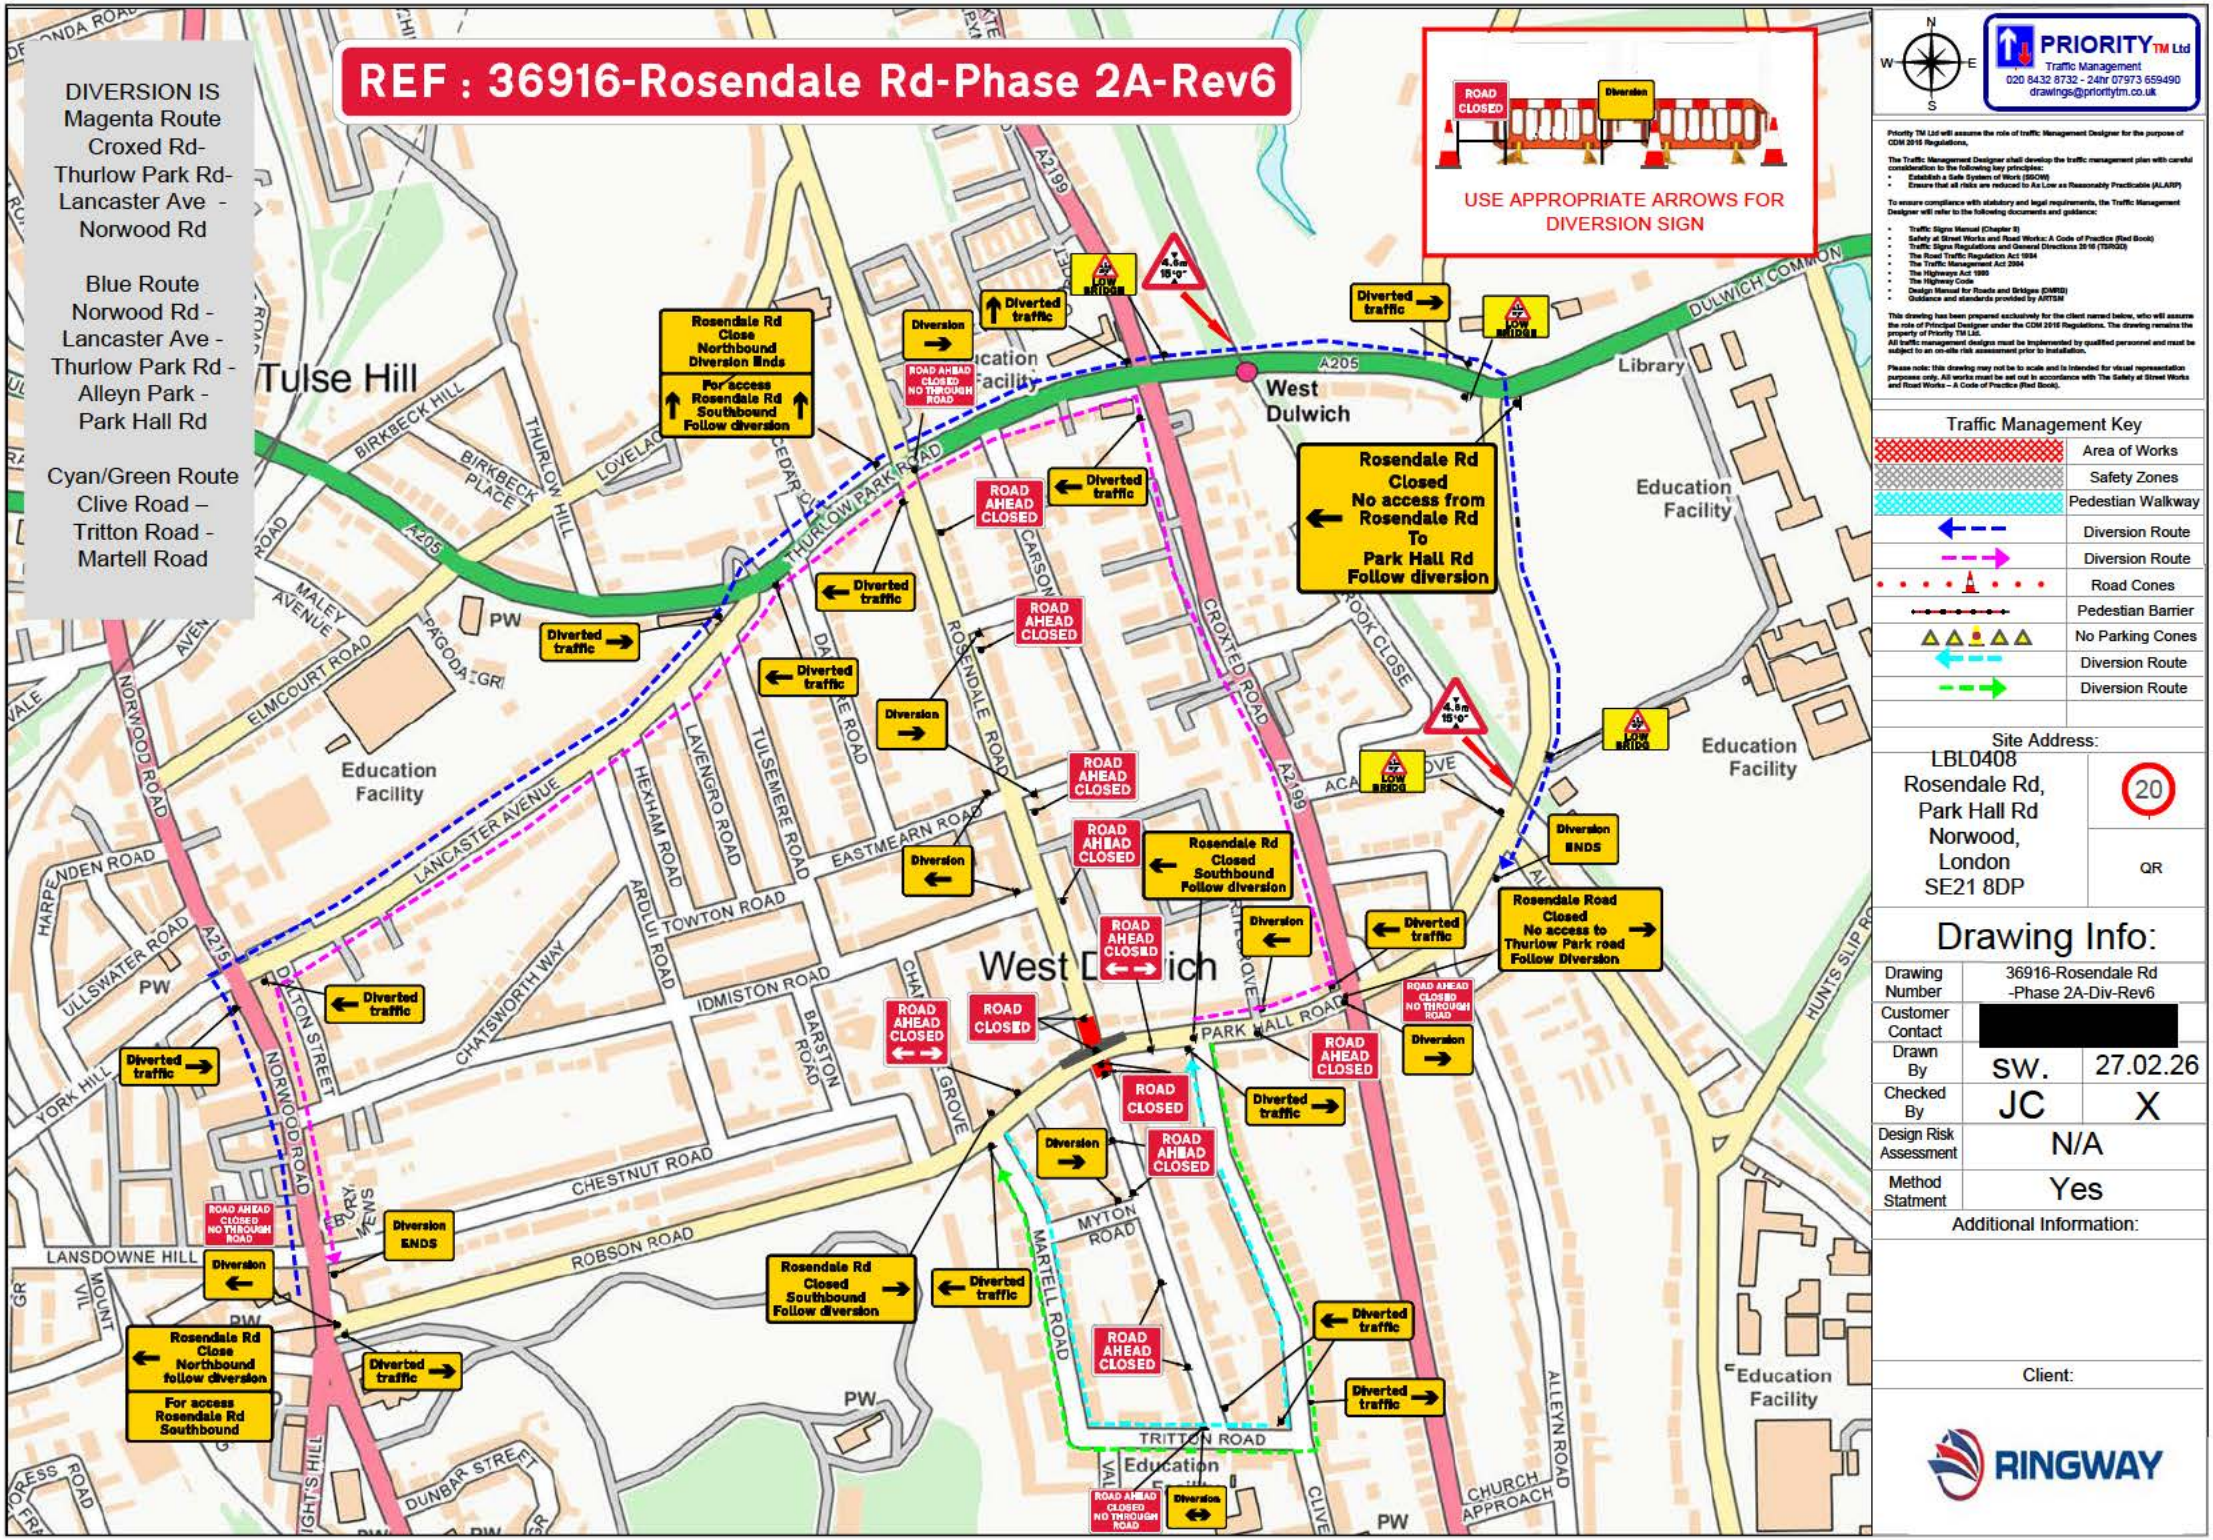
REF : 36916-Rosendale Rd-Phase 2A-Rev6
DIVERSION IS
Magenta Route
Croxed Rd-
Thurlow Park Rd-
Lancaster Ave -
Norwood Rd
Blue Route
Norwood Rd -
Lancaster Ave -
Thurlow Park Rd -
Alleyn Park -
Park Hall Rd
Cyan/Green Route
Clive Road –
Tritton Road -
Martell Road
ROAD CLOSED
Diversion
USE APPROPRIATE ARROWS FOR DIVERSION SIGN
Rosendale Rd Close Northbound Diversion Ends
For access Rosendale Rd Southbound Follow diversion
Rosendale Rd Closed No access from Rosendale Rd To Park Hall Rd Follow diversion
Rosendale Rd Closed Southbound Follow diversion
Rosendale Road Closed No access to Thurlow Park road Follow Diversion
Rosendale Rd Close Northbound follow diversion
For access Rosendale Rd Southbound
Diverted traffic
Diversion
Diversion ENDS
ROAD AHEAD CLOSED
ROAD AHEAD CLOSED NO THROUGH ROAD
ROAD CLOSED
LOW BRIDGE
4.6m 15'0"
Tulse Hill
West Dulwich
West Dulwich
Education Facility
Library
DULWICH COMMON
A205
A2199
BIRKBECK HILL
BIRKBECK PLACE
THURLOW HILL
THURLOW PARK ROAD
CEDAR CT
CARSON ROAD
ROSENDALE ROAD
CROXTED ROAD
ROOK CLOSE
MALEY AVENUE
PAGODA GR
ELMCOURT ROAD
NORWOOD ROAD
LANCASTER AVENUE
HEXHAM ROAD
LAVENGRO ROAD
TULSEMERE ROAD
EASTMEARN ROAD
HARPENDEN ROAD
ULLSWATER ROAD
ARDLUI ROAD
TOWTON ROAD
IDMISTON ROAD
BARSTON ROAD
CHATSWORTH WAY
DORTON STREET
PARK HALL ROAD
GROVE
HUNTS SLIP RD
YORK HILL
CHESTNUT ROAD
ROBSON ROAD
LANSDOWNE HILL
MOUNT VIL
BURY MEWS
MYTON ROAD
MARTELL ROAD
TRITTON ROAD
ALLEYN ROAD
CHURCH APPROACH
DUNBAR STREET
PW
PRIORITY TM Ltd
Traffic Management
020 8432 8732 - 24hr 07973 659490
drawings@prioritytm.co.uk
Traffic Management Key
Area of Works
Safety Zones
Pedestian Walkway
Diversion Route
Diversion Route
Road Cones
Pedestian Barrier
No Parking Cones
Diversion Route
Diversion Route
Site Address:
LBL0408
Rosendale Rd,
Park Hall Rd
Norwood,
London
SE21 8DP
20
QR
Drawing Info:
Drawing Number
36916-Rosendale Rd -Phase 2A-Div-Rev6
Customer Contact
[redacted]
Drawn By
SW.
27.02.26
Checked By
JC
X
Design Risk Assessment
N/A
Method Statment
Yes
Additional Information:
Client:
RINGWAY

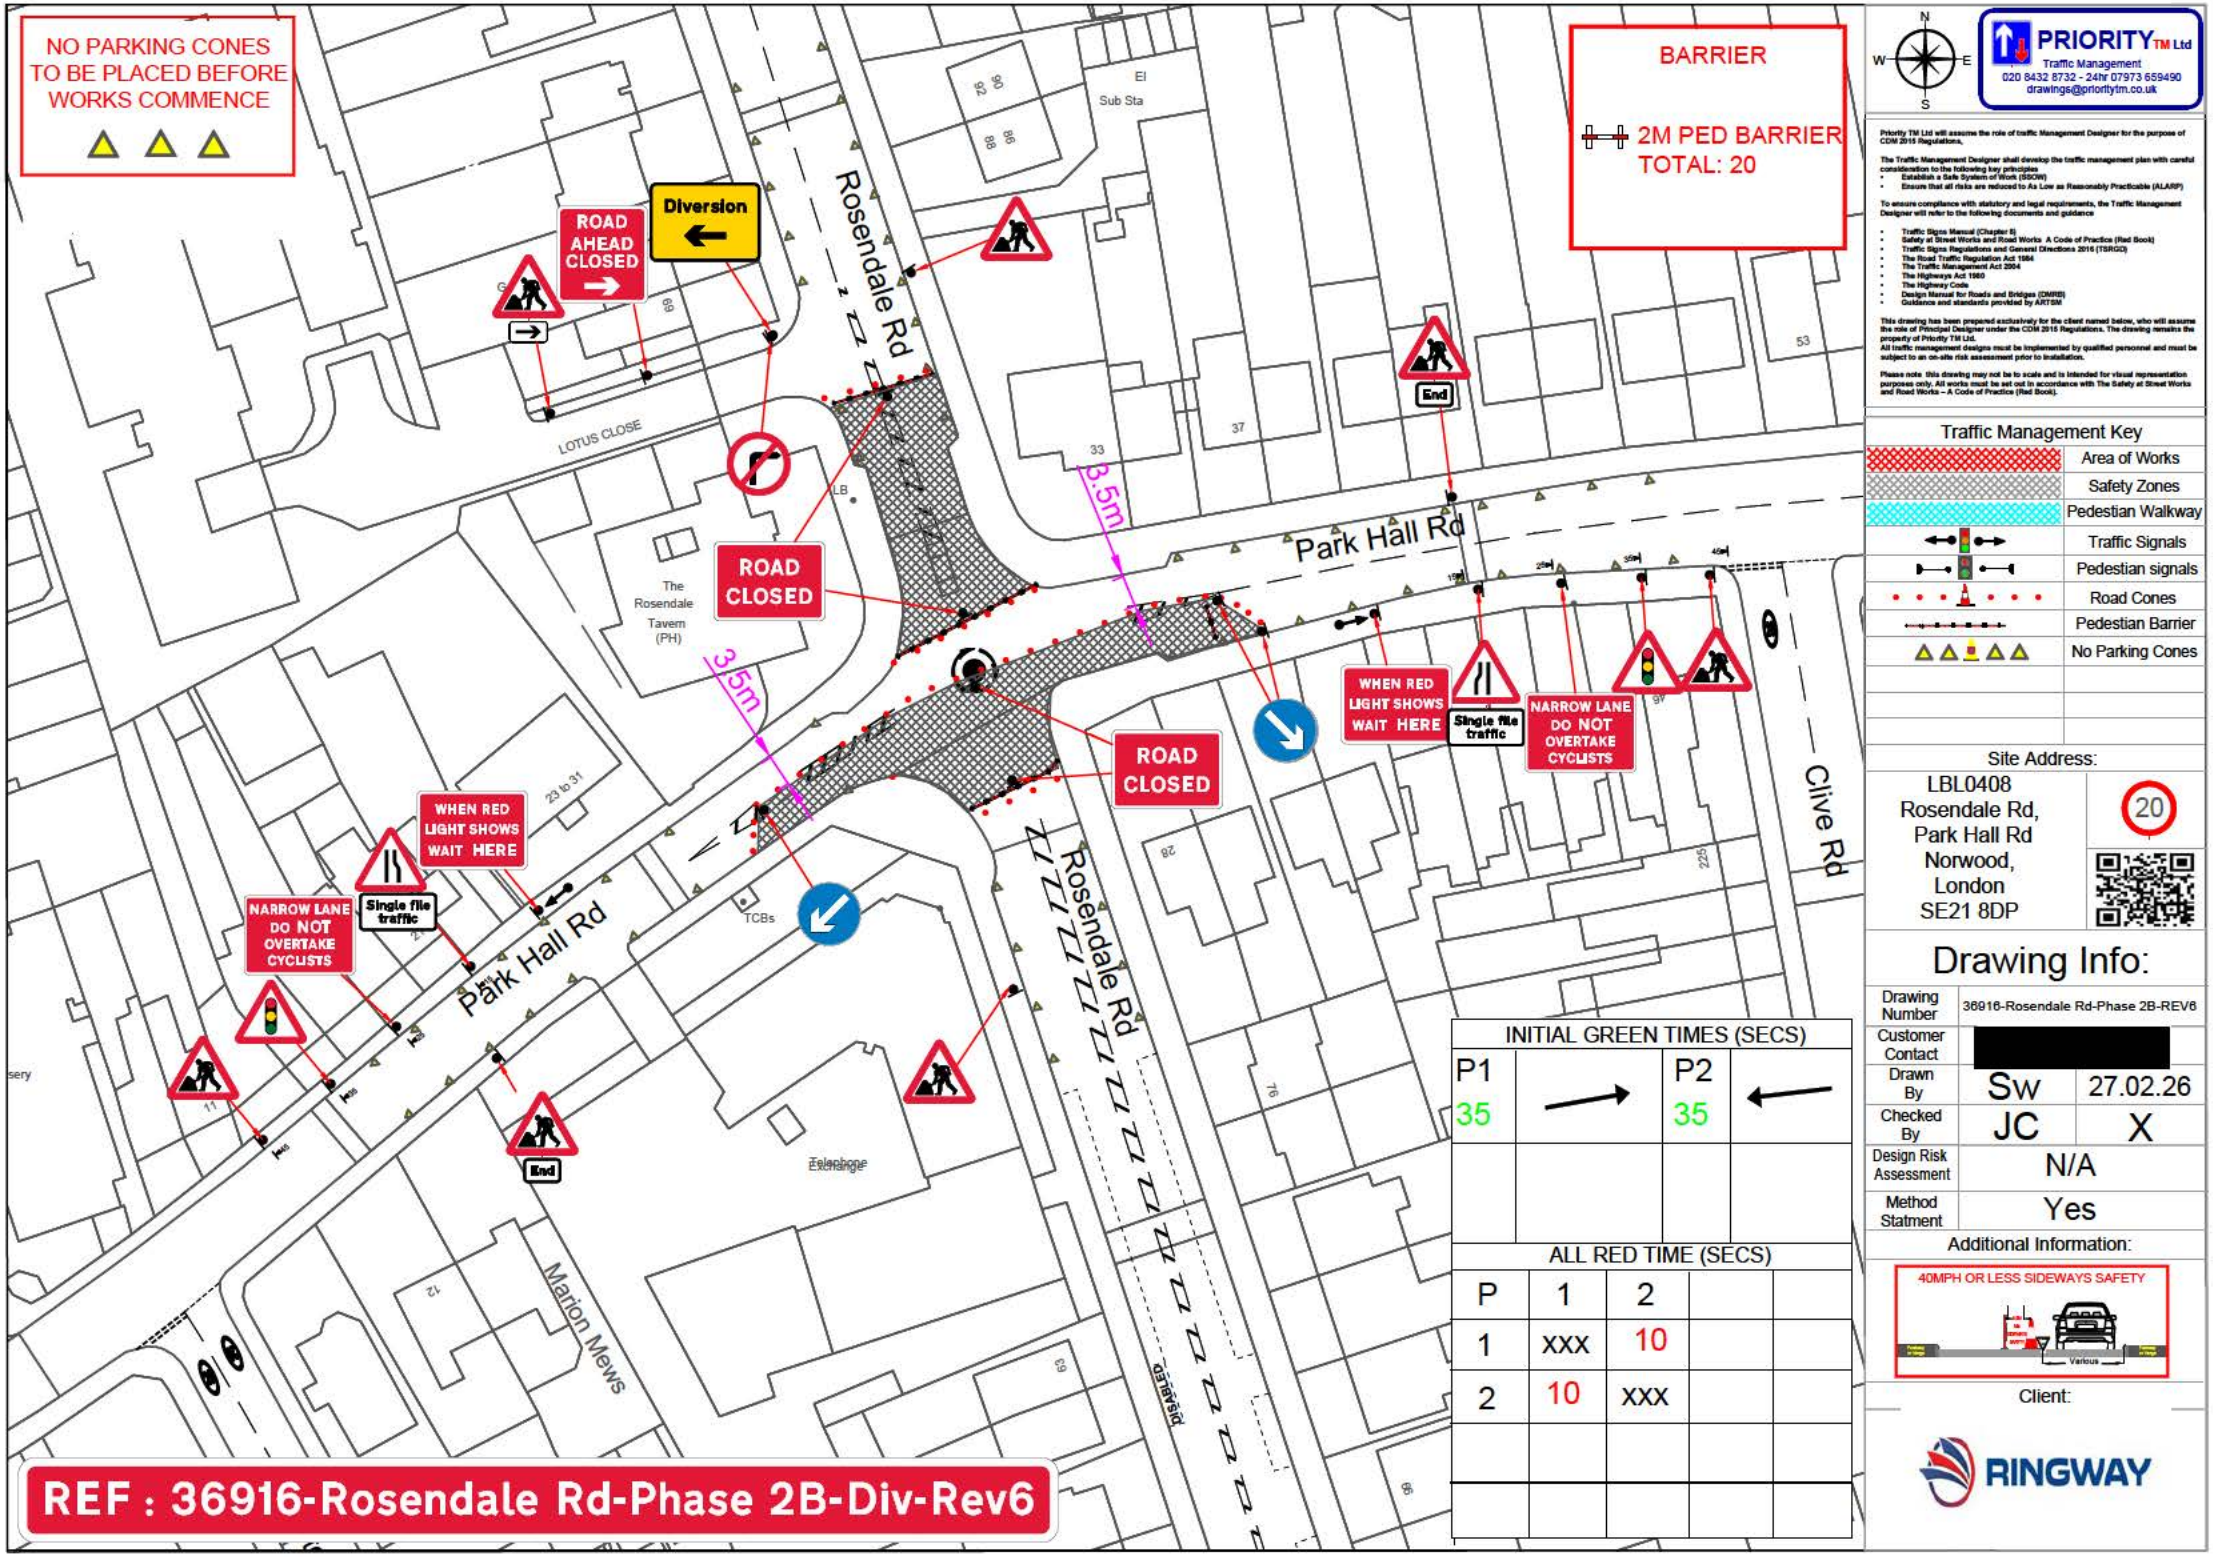


REF : 36916-Rosendale Rd-Phase 2B-Div-Rev6

INITIAL GREEN TIMES (SECS)

| P1 | | P2 | |
|---|---|---|---|
| 35 | → | 35 | ← |

ALL RED TIME (SECS)

| P | 1 | 2 | | |
|---|---|---|---|---|
| 1 | xxx | 10 | | |
| 2 | 10 | xxx | | |

PRIORITY TM Ltd
Traffic Management
020 8432 8732 - 24hr 07973 659490
drawings@prioritytm.co.uk

Priority TM Ltd will assume the role of traffic Management Designer for the purpose of CDM 2015 Regulations,

The Traffic Management Designer shall develop the traffic management plan with careful consideration to the following key principles
- Establish a Safe System of Work (SSOW)
- Ensure that all risks are reduced to As Low as Reasonably Practicable (ALARP)

To ensure compliance with statutory and legal requirements, the Traffic Management Designer will refer to the following documents and guidance

- Traffic Signs Manual (Chapter 8)
- Safety at Street Works and Road Works A Code of Practice (Red Book)
- Traffic Signs Regulations and General Directions 2016 (TSRGD)
- The Road Traffic Regulation Act 1984
- The Traffic Management Act 2004
- The Highways Act 1980
- The Highway Code
- Design Manual for Roads and Bridges (DMRB)
- Guidance and standards provided by AIRTSW

This drawing has been prepared exclusively for the client named below, who will assume the role of Principal Designer under the CDM 2015 Regulations. The drawing remains the property of Priority TM Ltd.
All traffic management designs must be implemented by qualified personnel and must be subject to an on-site risk assessment prior to installation.

Please note this drawing may not be to scale and is intended for visual representation purposes only. All works must be set out in accordance with The Safety at Street Works and Road Works – A Code of Practice (Red Book).

Traffic Management Key

| | |
|---|---|
| | Area of Works |
| | Safety Zones |
| | Pedestrian Walkway |
| | Traffic Signals |
| | Pedestrian signals |
| | Road Cones |
| | Pedestrian Barrier |
| | No Parking Cones |

Site Address:

LBL0408
Rosendale Rd,
Park Hall Rd
Norwood,
London
SE21 8DP

20

## Drawing Info:

| | | |
|---|---|---|
| Drawing Number | 36916-Rosendale Rd-Phase 2B-REV6 | |
| Customer Contact | [redacted] | |
| Drawn By | SW | 27.02.26 |
| Checked By | JC | X |
| Design Risk Assessment | N/A | |
| Method Statment | Yes | |

Additional Information:




Client:

RINGWAY

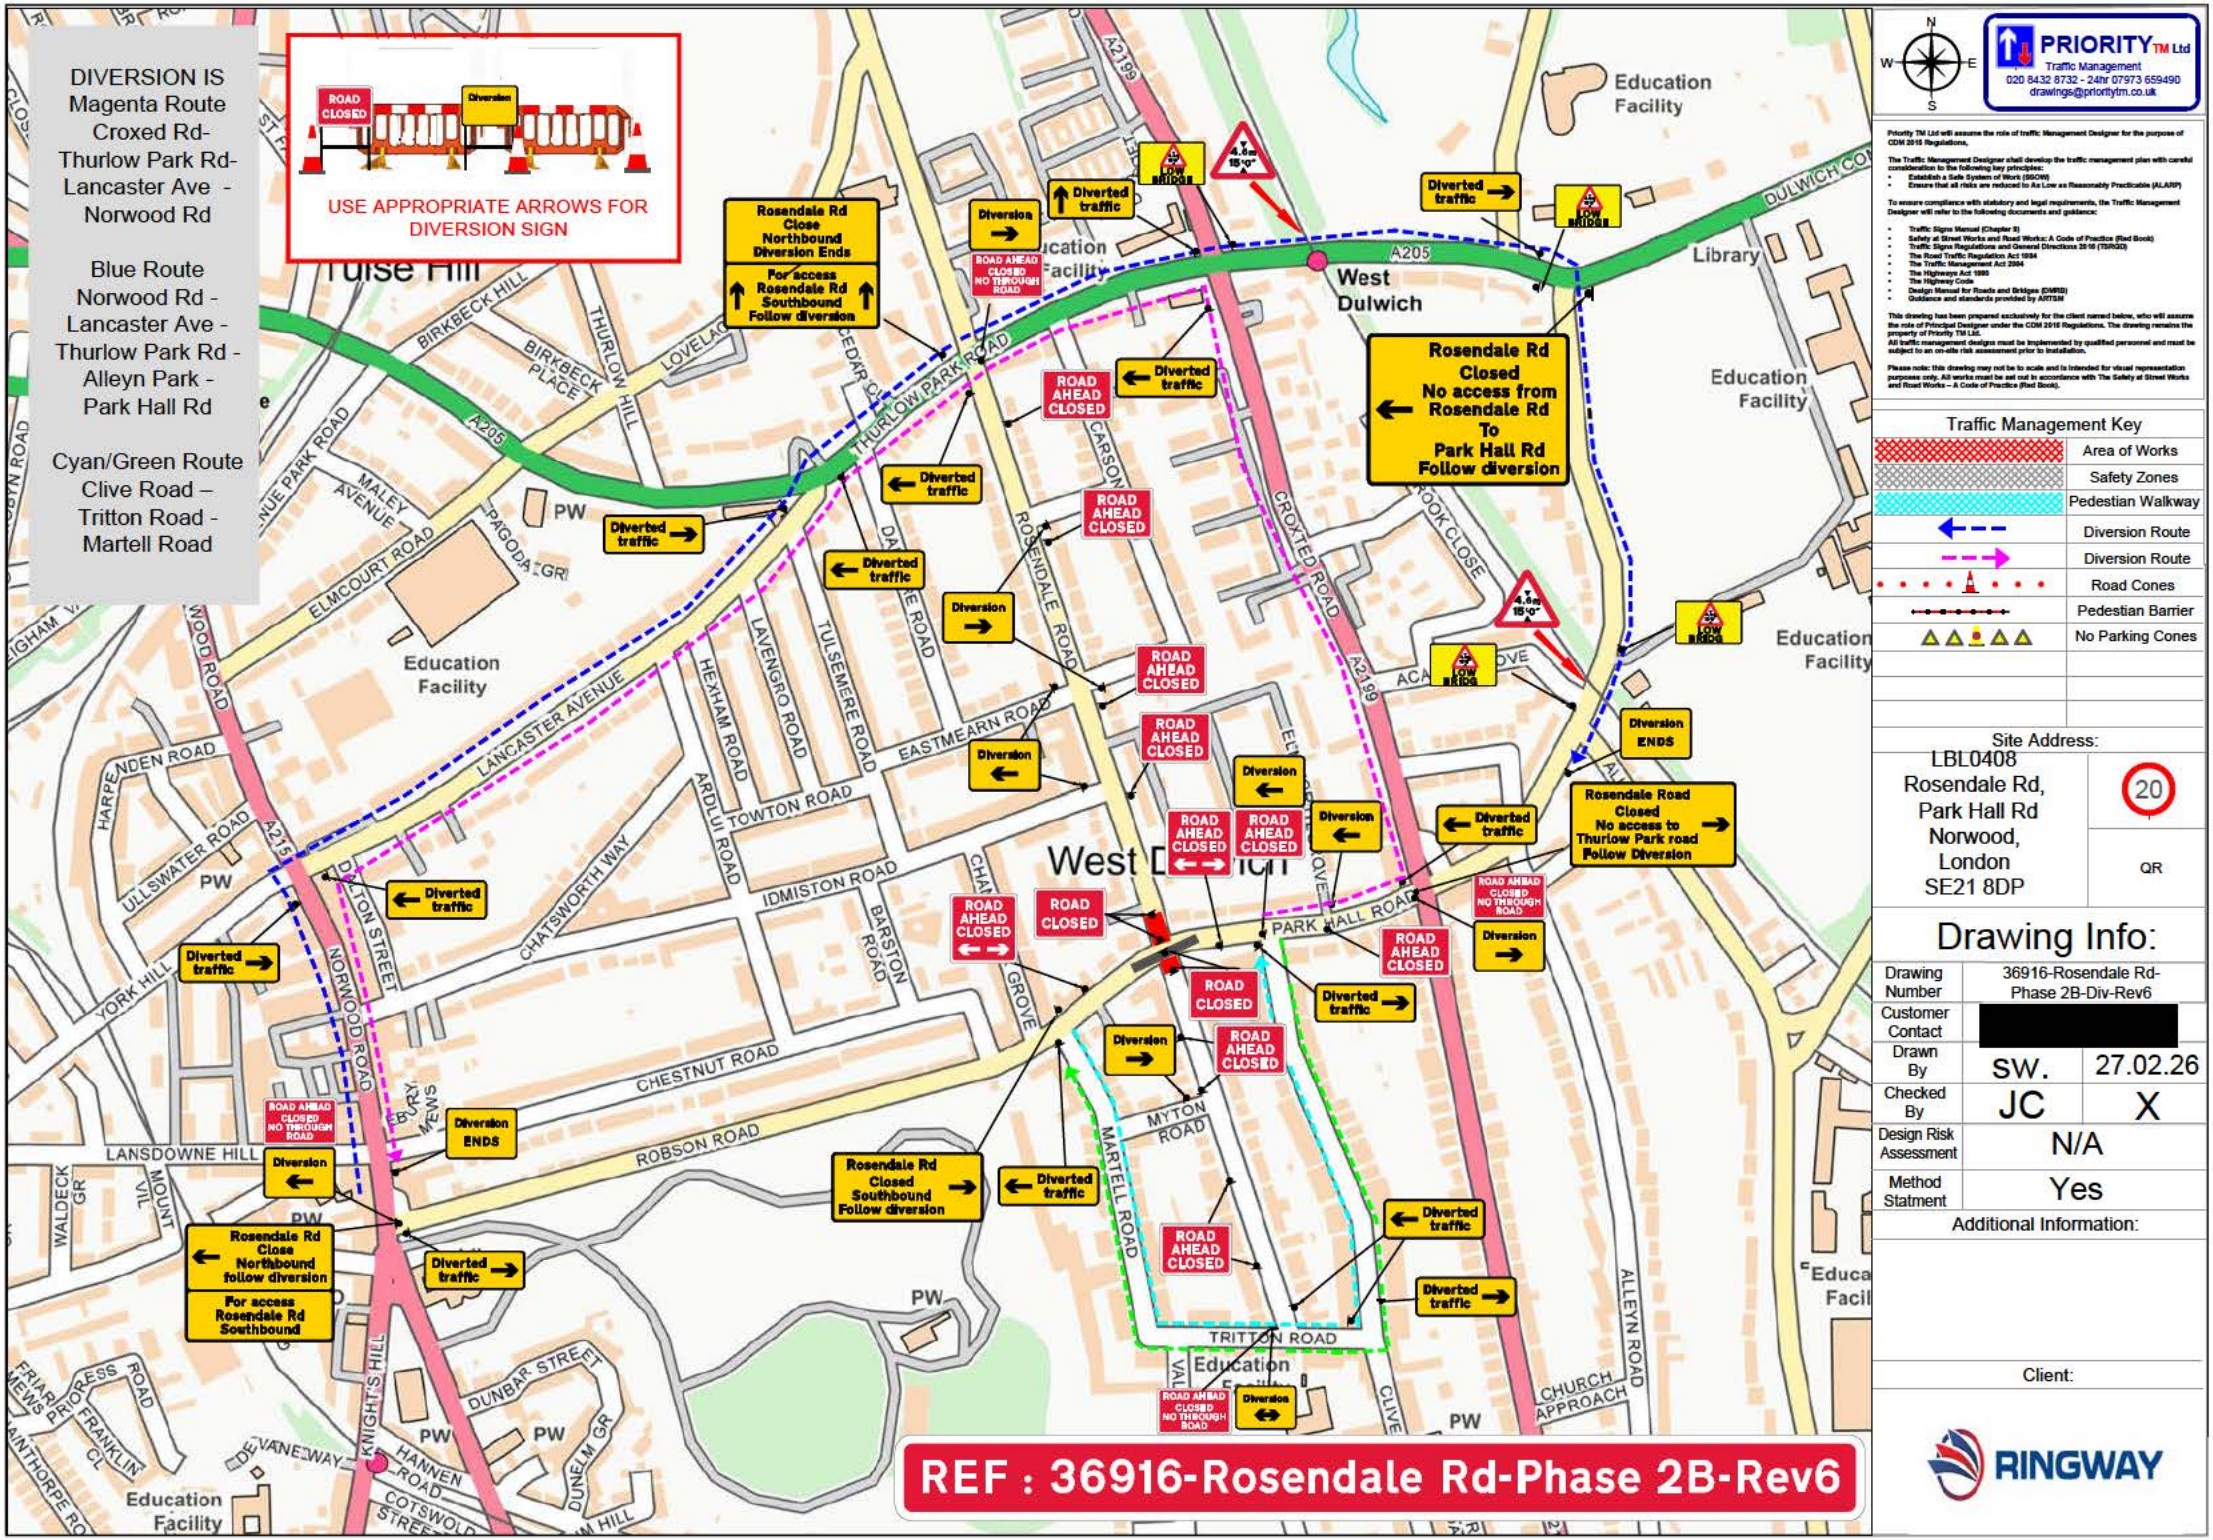
DIVERSION IS
Magenta Route
Croxed Rd-
Thurlow Park Rd-
Lancaster Ave -
Norwood Rd
Blue Route
Norwood Rd -
Lancaster Ave -
Thurlow Park Rd -
Alleyn Park -
Park Hall Rd
Cyan/Green Route
Clive Road –
Tritton Road -
Martell Road
ROAD CLOSED
Diversion
USE APPROPRIATE ARROWS FOR DIVERSION SIGN
Rosendale Rd Close Northbound Diversion Ends
For access Rosendale Rd Southbound Follow diversion
Rosendale Rd Closed No access from Rosendale Rd To Park Hall Rd Follow diversion
Rosendale Road Closed No access to Thurlow Park road Follow Diversion
Rosendale Rd Closed Southbound Follow diversion
Rosendale Rd Close Northbound follow diversion
For access Rosendale Rd Southbound
Diverted traffic
Diversion
Diversion ENDS
ROAD AHEAD CLOSED
ROAD CLOSED
ROAD AHEAD CLOSED NO THROUGH ROAD
LOW BRIDGE
4.6m 15'0"
PW
Education Facility
West Dulwich
Library
A205
A2199
THURLOW PARK ROAD
ROSENDALE ROAD
CROXTED ROAD
PARK HALL ROAD
EASTMEARN ROAD
LANCASTER AVENUE
TOWNTON ROAD
IDMISTON ROAD
CHESTNUT ROAD
ROBSON ROAD
TRITTON ROAD
MARTELL ROAD
MYTON ROAD
NORWOOD ROAD
KNIGHT'S HILL
DULWICH COMMON
ELMCOURT ROAD
BIRKBECK HILL
THURLOW HILL
LOVELACE ROAD
CARSON ROAD
HEXHAM ROAD
LAVENGRO ROAD
TULSEMERE ROAD
ARDLUI ROAD
CHATSWORTH WAY
BARSTON ROAD
ALLEYN ROAD
CHURCH APPROACH
DUNBAR STREET
HANNEN ROAD
COTSWOLD STREET
LANSDOWNE HILL
YORK HILL
ULLSWATER ROAD
HARPENDEN ROAD
MALEY AVENUE
PAGODA GR
WALDECK GR
FRIARS PRIORESS
FRANKLIN CL
DUNELM GR
ACACIA GROVE
ROOK CLOSE
ALTON STREET
BURY MEWS
PRIORITY TM Ltd
Traffic Management
020 8432 8732 - 24hr 07973 659490
drawings@prioritytm.co.uk
Traffic Management Key
Area of Works
Safety Zones
Pedestian Walkway
Diversion Route
Diversion Route
Road Cones
Pedestian Barrier
No Parking Cones
Site Address:
LBL0408
Rosendale Rd,
Park Hall Rd
Norwood,
London
SE21 8DP
20
QR
Drawing Info:
Drawing Number
36916-Rosendale Rd-Phase 2B-Div-Rev6
Customer Contact
Drawn By
SW.
27.02.26
Checked By
JC
X
Design Risk Assessment
N/A
Method Statment
Yes
Additional Information:
Client:
RINGWAY
REF : 36916-Rosendale Rd-Phase 2B-Rev6

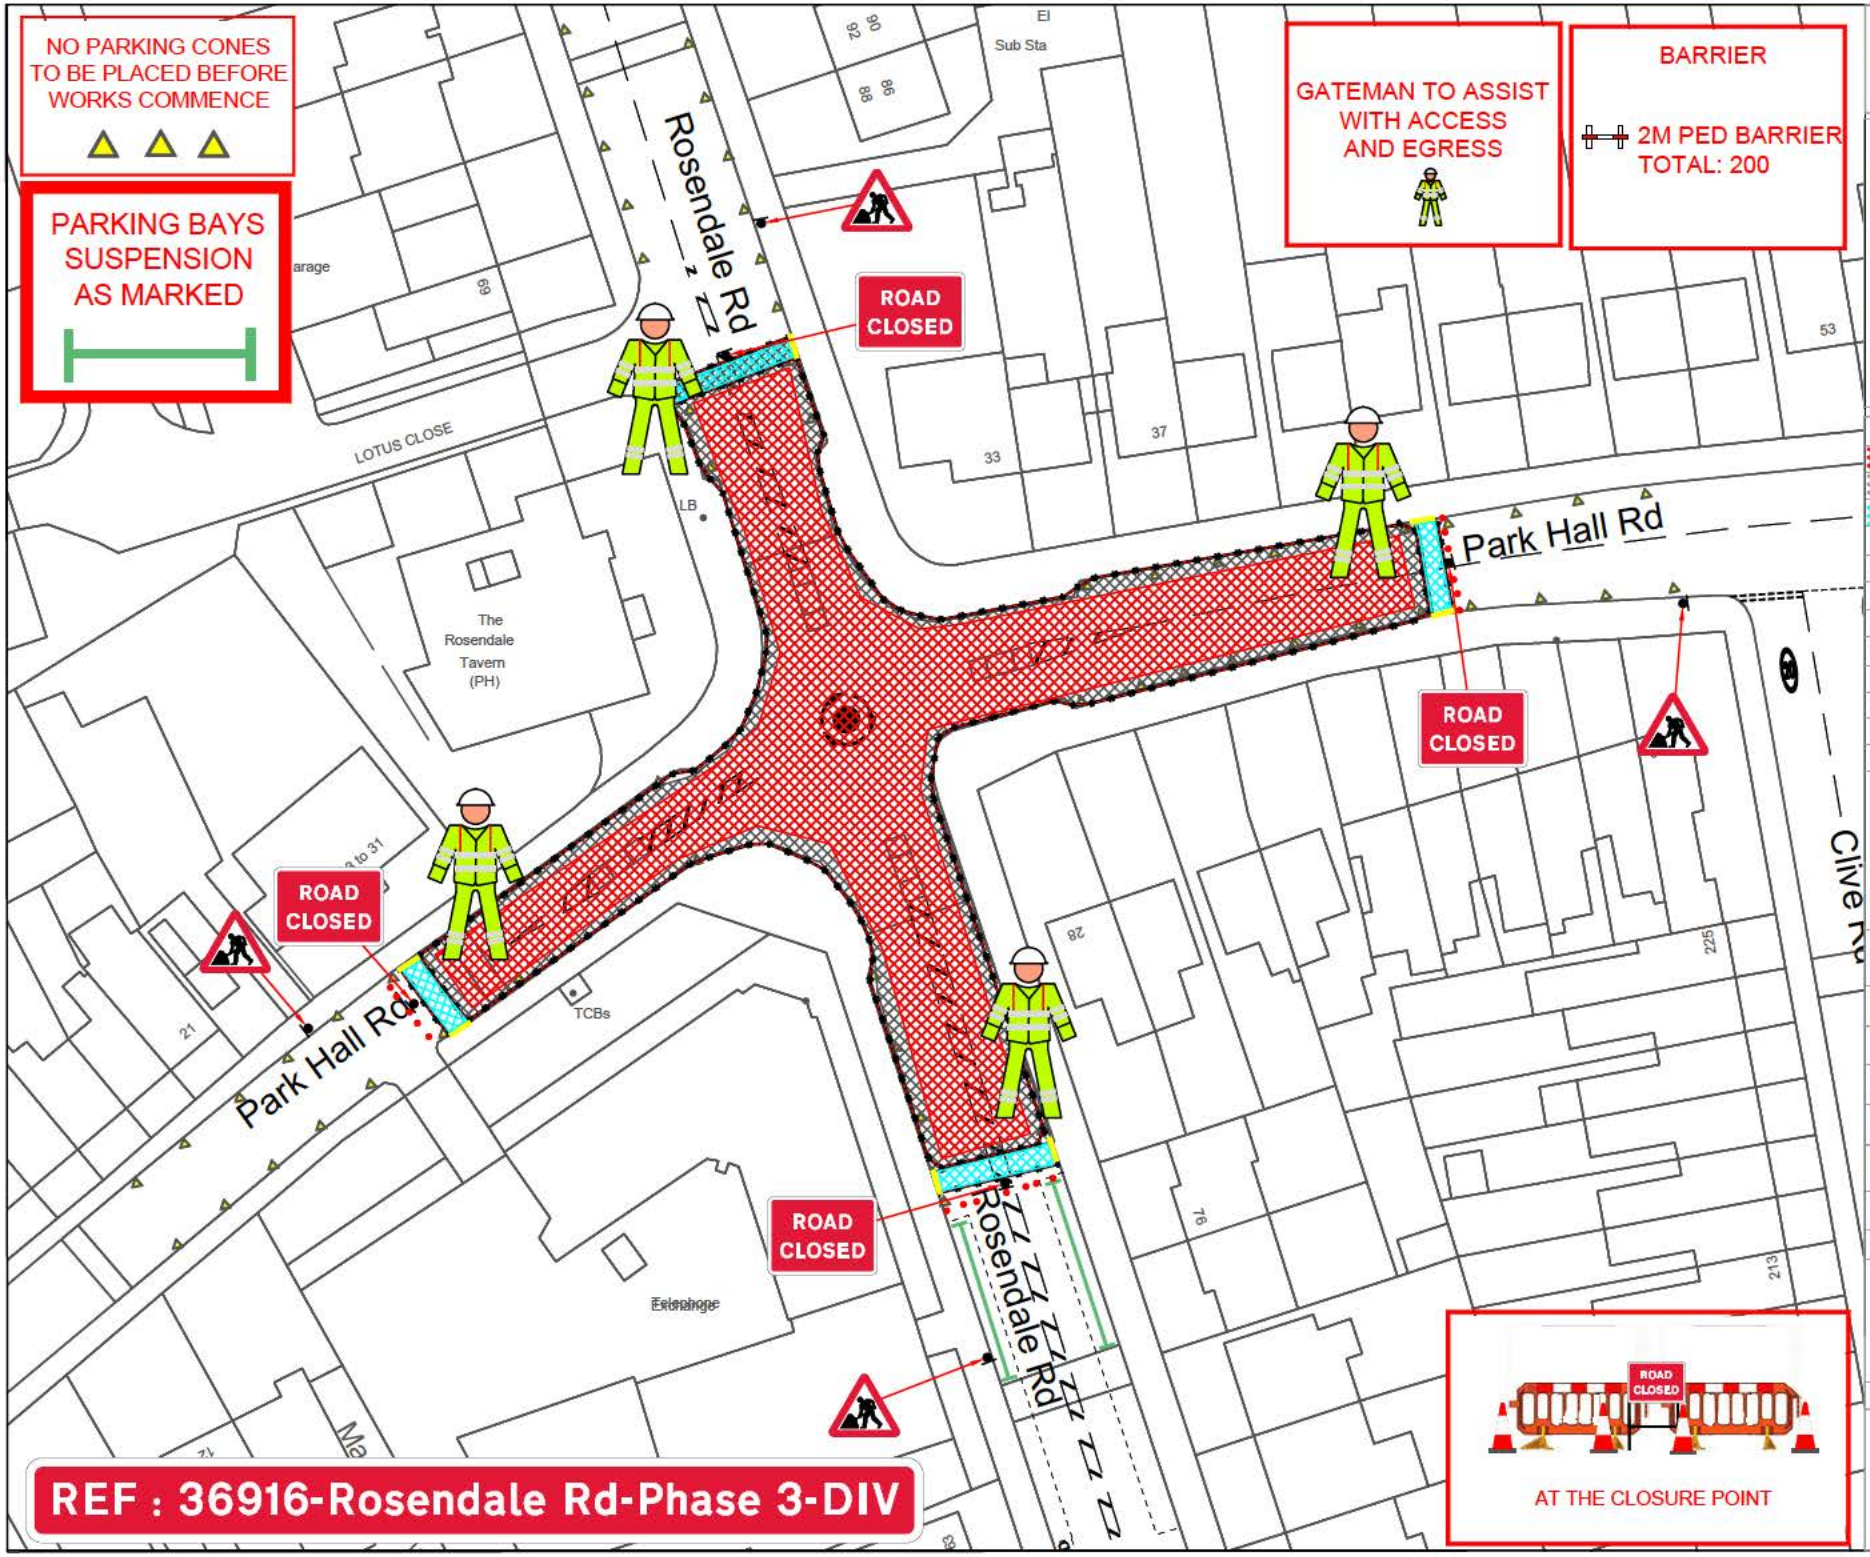


PRIORITY TM Ltd
Traffic Management
020 8432 8732 - 24hr 07973 659490
drawings@prioritytm.co.uk

Priority TM Ltd will assume the role of Traffic Management Designer for the purpose of CDM 2015 Regulations.

The Traffic Management Designer shall develop the traffic management plan with careful consideration to the following key principles
- Establish a Safe System of Work (SSOW)
- Ensure that all risks are reduced to As Low as Reasonably Practicable (ALARP)

To ensure compliance with statutory and legal requirements, the Traffic Management Designer will refer to the following documents and guidance
- Traffic Signs Manual (Chapter 8)
- Safety at Street Works and Road Works A Code of Practice (Red Book)
- Traffic Signs Regulations and General Directions 2016 (TSRGD)
- The Road Traffic Regulation Act 1984
- The Traffic Management Act 2004
- The Highways Act 1980
- The Highway Code
- Design Manual for Roads and Bridges (DMRB)
- Guidance and standards provided by AIRTSM

This drawing has been prepared exclusively for the client named below, who will assume the role of Principal Designer under the CDM 2015 Regulations. The drawing remains the property of Priority TM Ltd.
All traffic management designs must be implemented by qualified personnel and must be subject to an on-site risk assessment prior to installation.

Please note this drawing may not be to scale and is intended for visual representation purposes only. All works must be set out in accordance with The Safety at Street Works and Road Works – A Code of Practice (Red Book).

## Traffic Management Key

| | |
|---|---|
| | Area of Works |
| | Safety Zones |
| | Pedestian Walkway |
| | Traffic Signals |
| | Pedestian signals |
| | Road Cones |
| | Pedestian Barrier |
| | No Parking Cones |

Site Address:

LBL0408
Rosendale Rd,
Park Hall Rd
Norwood,
London
SE21 8DP

20

QR

## Drawing Info:

| | | |
|---|---|---|
| Drawing Number | 36916-Rosendale Rd-Phase 3 | |
| Customer Contact | [redacted] | |
| Drawn By | SW. | 09.01.26 |
| Checked By | JC | X |
| Design Risk Assessment | N/A | |
| Method Statment | Yes | |

Additional Information:

Client:

RINGWAY

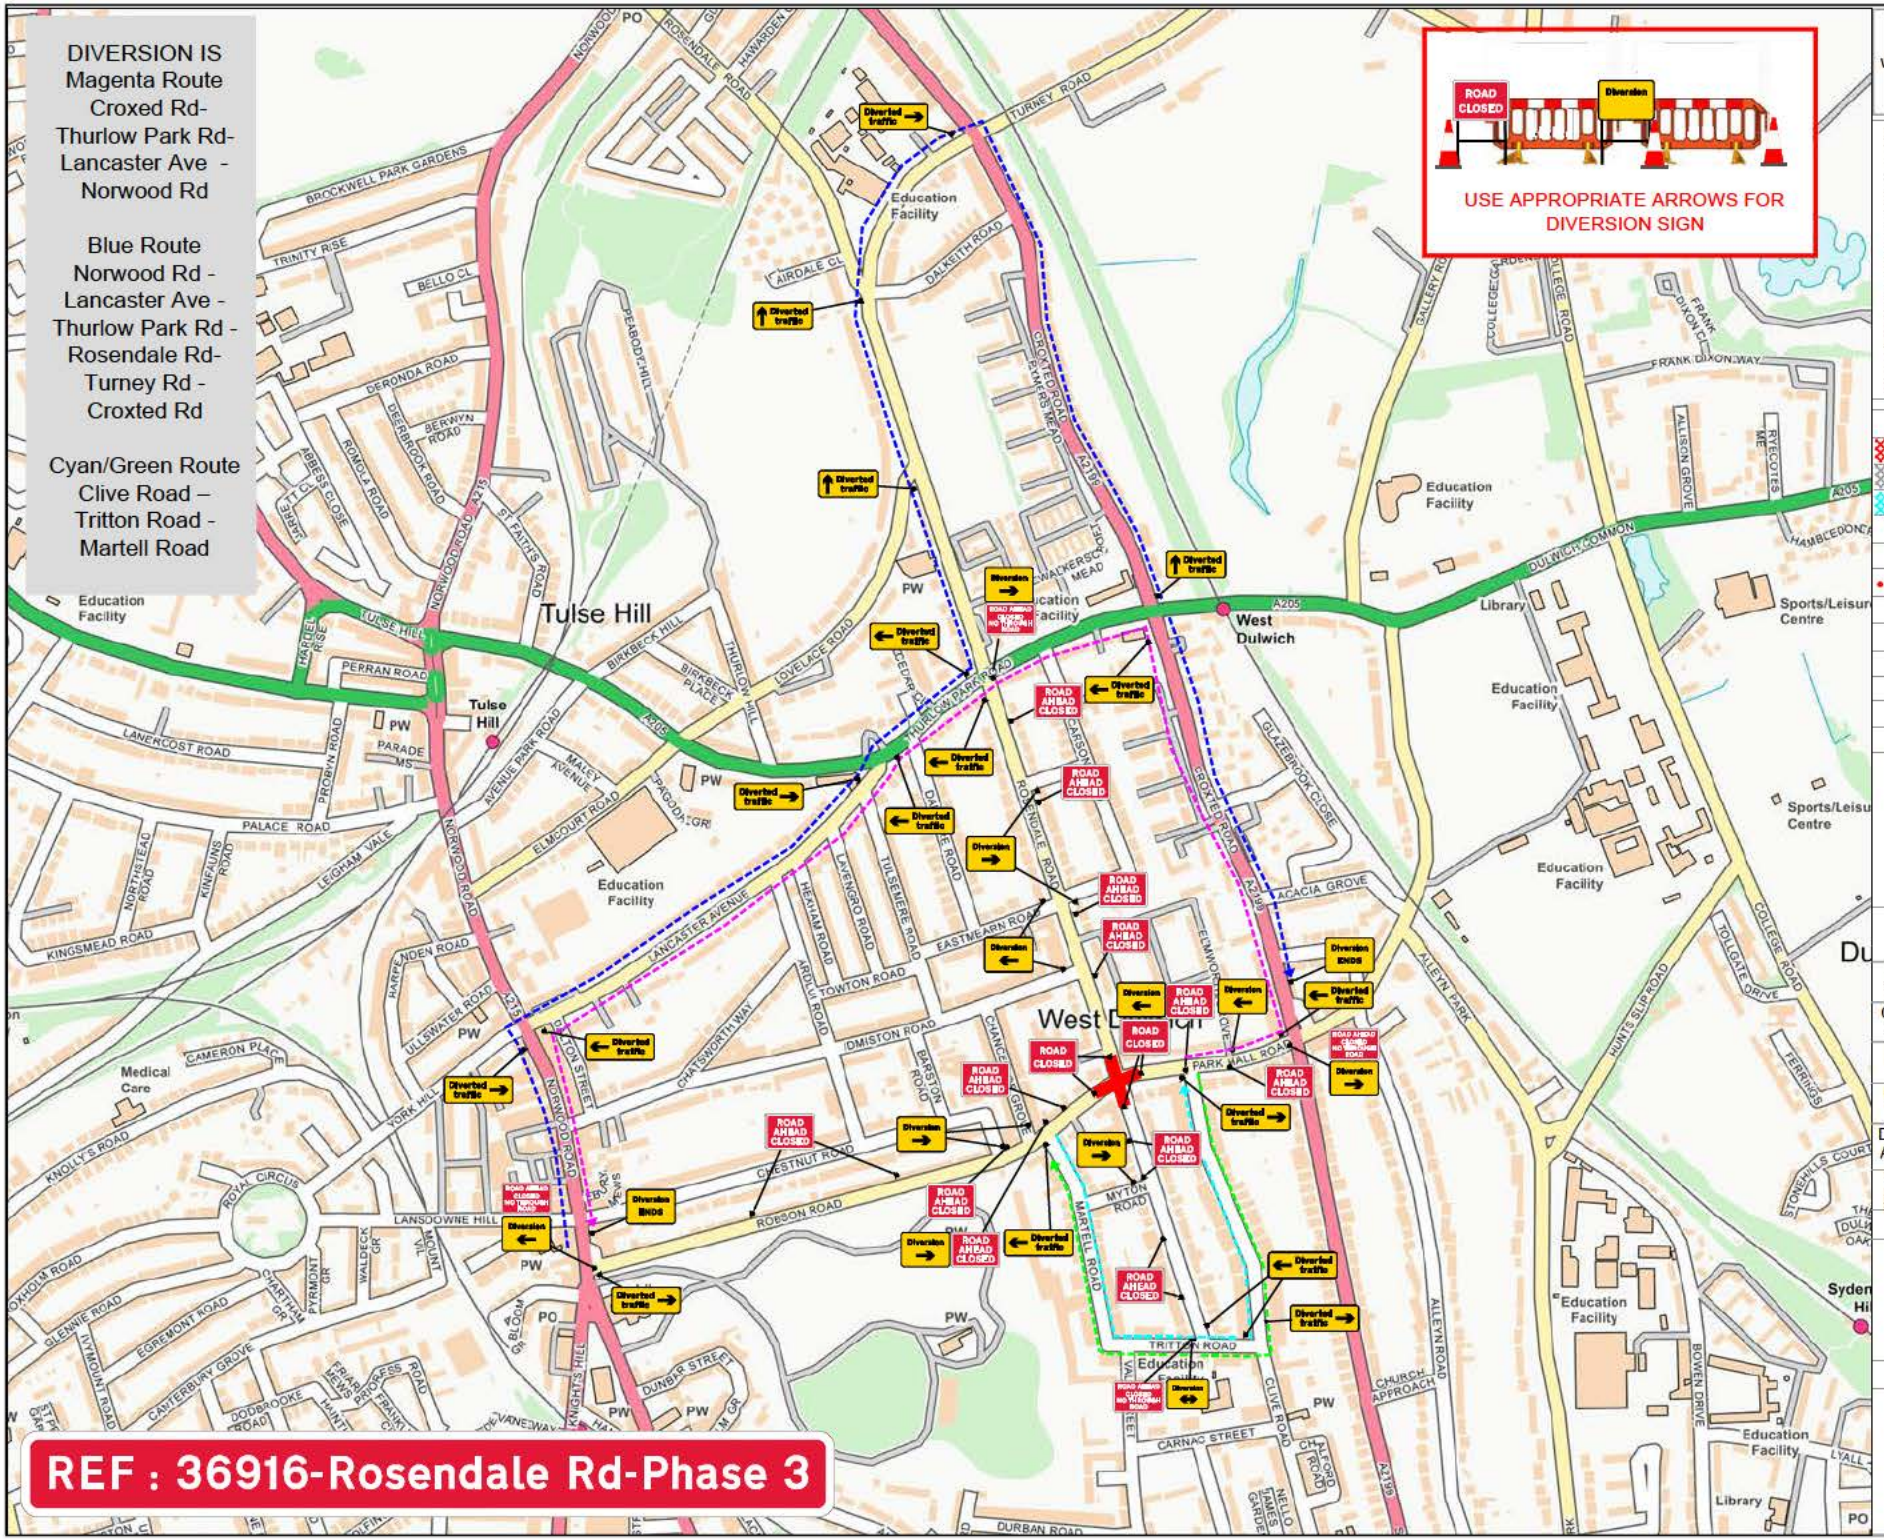


N
W E
S

**PRIORITY™ Ltd**
Traffic Management
020 8432 8732 - 24hr 07973 659490
drawings@prioritytm.co.uk

Priority TM Ltd will assume the role of Traffic Management Designer for the purpose of CDM 2015 Regulations.

The Traffic Management Designer shall develop the traffic management plan with careful consideration to the following key principles:

- Establish a Safe System of Work (SSOW)
- Ensure that all risks are reduced to As Low as Reasonably Practicable (ALARP)

To ensure compliance with statutory and legal requirements, the Traffic Management Designer will refer to the following documents and guidance:

- Traffic Signs Manual (Chapter 8)
- Safety at Street Works and Road Works: A Code of Practice (Red Book)
- Traffic Signs Regulations and General Directions 2016 (TSRGD)
- The Road Traffic Regulation Act 1984
- The Traffic Management Act 2004
- The Highways Act 1980
- The Highway Code
- Design Manual for Roads and Bridges (DMRB)
- Guidance and standards provided by ARTSM

This drawing has been prepared exclusively for the client named below, who will assume the role of Principal Designer under the CDM 2015 Regulations. The drawing remains the property of Priority TM Ltd.
All traffic management designs must be implemented by qualified personnel and must be subject to an on-site risk assessment prior to installation.

Please note: this drawing may not be to scale and is intended for visual representation purposes only. All works must be set out in accordance with The Safety at Street Works and Road Works – A Code of Practice (Red Book).

## Traffic Management Key

| | |
|---|---|
| | Area of Works |
| | Safety Zones |
| | Pedestian Walkway |
| | Diversion Route |
| | Diversion Route |
| | Road Cones |
| | Pedestian Barrier |
| | No Parking Cones |

**Site Address:**

LBL0408
Rosendale Rd,
Park Hall Rd
Norwood,
London
SE21 8DP

20

QR

## Drawing Info:

| | | |
|---|---|---|
| Drawing Number | 36916-Rosendale Rd-Phase 3-Div-REV | |
| Customer Contact | [redacted] | |
| Drawn By | GM | 12.02.26 |
| Checked By | JC | X |
| Design Risk Assessment | N/A | |
| Method Statment | Yes | |

**Additional Information:**

**Client:**

RINGWAY

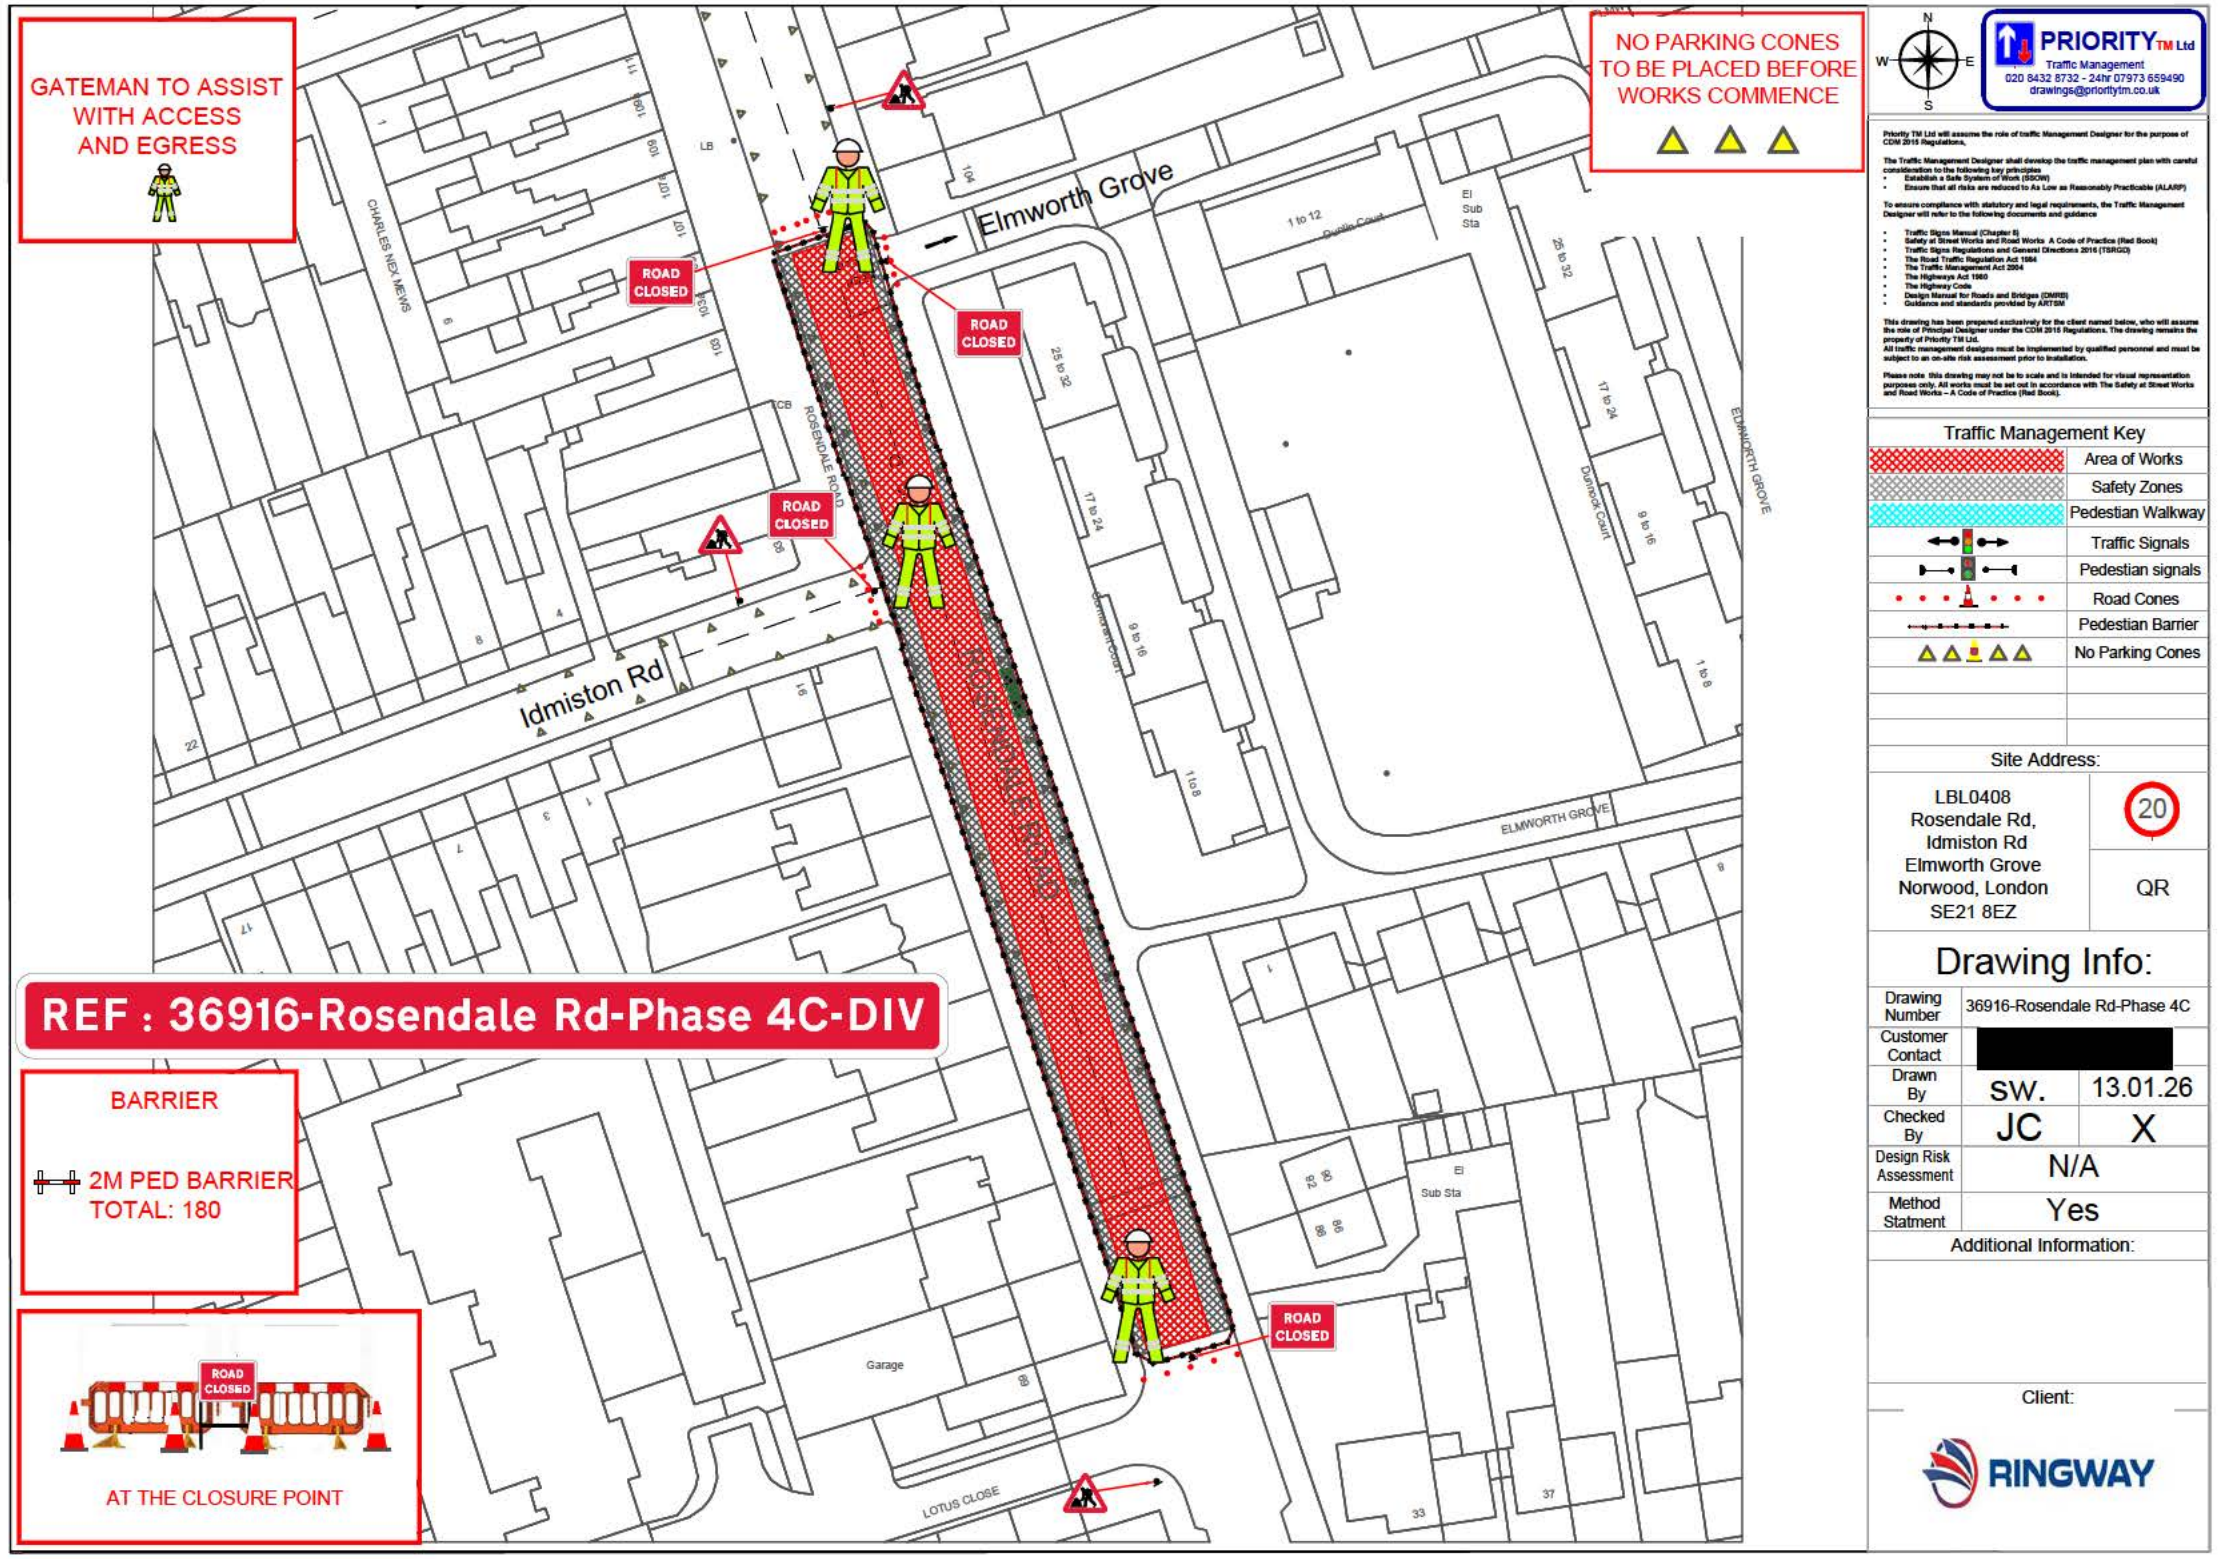


PRIORITY TM Ltd
Traffic Management
020 8432 8732 - 24hr 07973 659490
drawings@prioritytm.co.uk

Priority TM Ltd will assume the role of traffic Management Designer for the purpose of CDM 2015 Regulations.

The Traffic Management Designer shall develop the traffic management plan with careful consideration to the following key principles
- Establish a Safe System of Work (SSOW)
- Ensure that all risks are reduced to As Low as Reasonably Practicable (ALARP)

To ensure compliance with statutory and legal requirements, the Traffic Management Designer will refer to the following documents and guidance
- Traffic Signs Manual (Chapter 8)
- Safety at Street Works and Road Works A Code of Practice (Red Book)
- Traffic Signs Regulations and General Directions 2016 (TSRGD)
- The Road Traffic Regulation Act 1984
- The Traffic Management Act 2004
- The Highways Act 1980
- The Highway Code
- Design Manual for Roads and Bridges (DMRB)
- Guidance and standards provided by AIRTSM

This drawing has been prepared exclusively for the client named below, who will assume the role of Principal Designer under the CDM 2015 Regulations. The drawing remains the property of Priority TM Ltd.
All traffic management designs must be implemented by qualified personnel and must be subject to an on-site risk assessment prior to installation.

Please note this drawing may not be to scale and is intended for visual representation purposes only. All works must be set out in accordance with The Safety at Street Works and Road Works – A Code of Practice (Red Book).

## Traffic Management Key

| | |
|---|---|
| | Area of Works |
| | Safety Zones |
| | Pedestian Walkway |
| | Traffic Signals |
| | Pedestian signals |
| | Road Cones |
| | Pedestian Barrier |
| | No Parking Cones |

Site Address:

LBL0408
Rosendale Rd,
Idmiston Rd
Elmworth Grove
Norwood, London
SE21 8EZ

20

QR

## Drawing Info:

| | | |
|---|---|---|
| Drawing Number | 36916-Rosendale Rd-Phase 4C | |
| Customer Contact | [redacted] | |
| Drawn By | SW. | 13.01.26 |
| Checked By | JC | X |
| Design Risk Assessment | N/A | |
| Method Statment | Yes | |

Additional Information:

Client:

RINGWAY

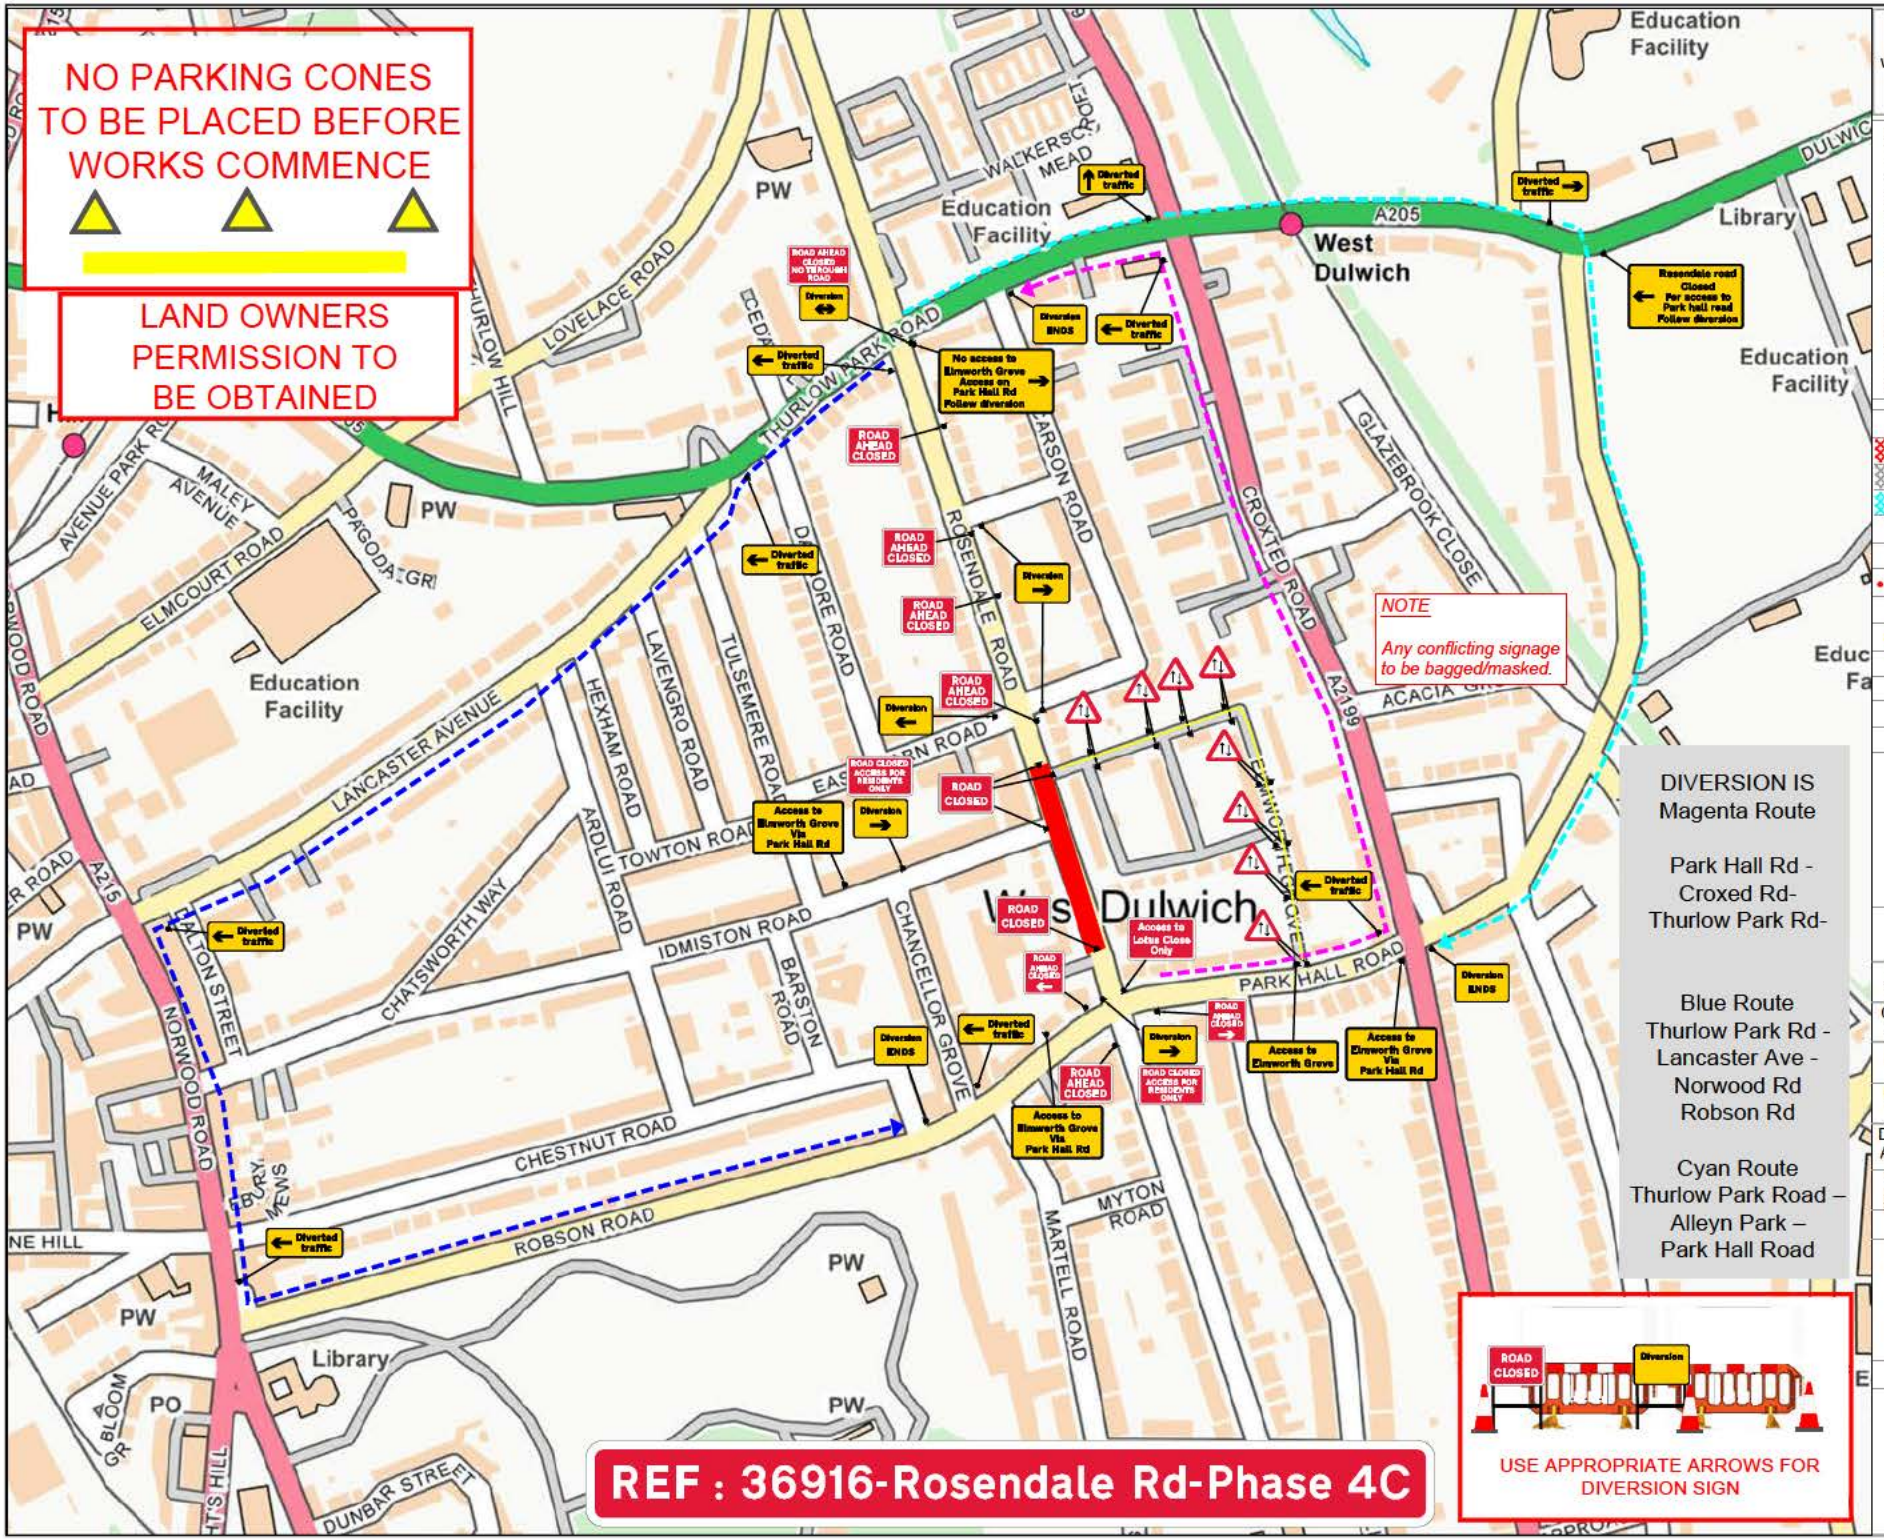


PRIORITY TM Ltd
Traffic Management
020 8432 8732 - 24hr 07973 659490
drawings@prioritytm.co.uk

Priority TM Ltd will assume the role of Traffic Management Designer for the purpose of CDM 2015 Regulations.

The Traffic Management Designer shall develop the traffic management plan with careful consideration to the following key principles:

- Establish a Safe System of Work (SSOW)
- Ensure that all risks are reduced to As Low as Reasonably Practicable (ALARP)

To ensure compliance with statutory and legal requirements, the Traffic Management Designer will refer to the following documents and guidance:

- Traffic Signs Manual (Chapter 8)
- Safety at Street Works and Road Works: A Code of Practice (Red Book)
- Traffic Signs Regulations and General Directions 2016 (TSRGD)
- The Road Traffic Regulation Act 1984
- The Traffic Management Act 2004
- The Highways Act 1980
- The Highway Code
- Design Manual for Roads and Bridges (DMRB)
- Guidance and standards provided by ARTSM

This drawing has been prepared exclusively for the client named below, who will assume the role of Principal Designer under the CDM 2015 Regulations. The drawing remains the property of Priority TM Ltd.

All traffic management designs must be implemented by qualified personnel and must be subject to an on-site risk assessment prior to installation.

Please note: this drawing may not be to scale and is intended for visual representation purposes only. All works must be set out in accordance with The Safety at Street Works and Road Works – A Code of Practice (Red Book).

## Traffic Management Key

| | |
|---|---|
| | Area of Works |
| | Safety Zones |
| | Pedestian Walkway |
| | Diversion Route |
| | Diversion Route |
| | Road Cones |
| | Pedestian Barrier |
| | No Parking Cones |

**Site Address:**

LBL0408
Rosendale Rd,
Idmiston Rd
Elmworth Grove
Norwood, London
SE21 8EZ

20

QR

## Drawing Info:

| | | |
|---|---|---|
| Drawing Number | 36916-Rosendale Rd-Phase 4C-Div-REV | |
| Customer Contact | [redacted] | |
| Drawn By | GM | 12.02.26 |
| Checked By | JC | X |
| Design Risk Assessment | N/A | |
| Method Statment | Yes | |

Additional Information:

Client:

RINGWAY

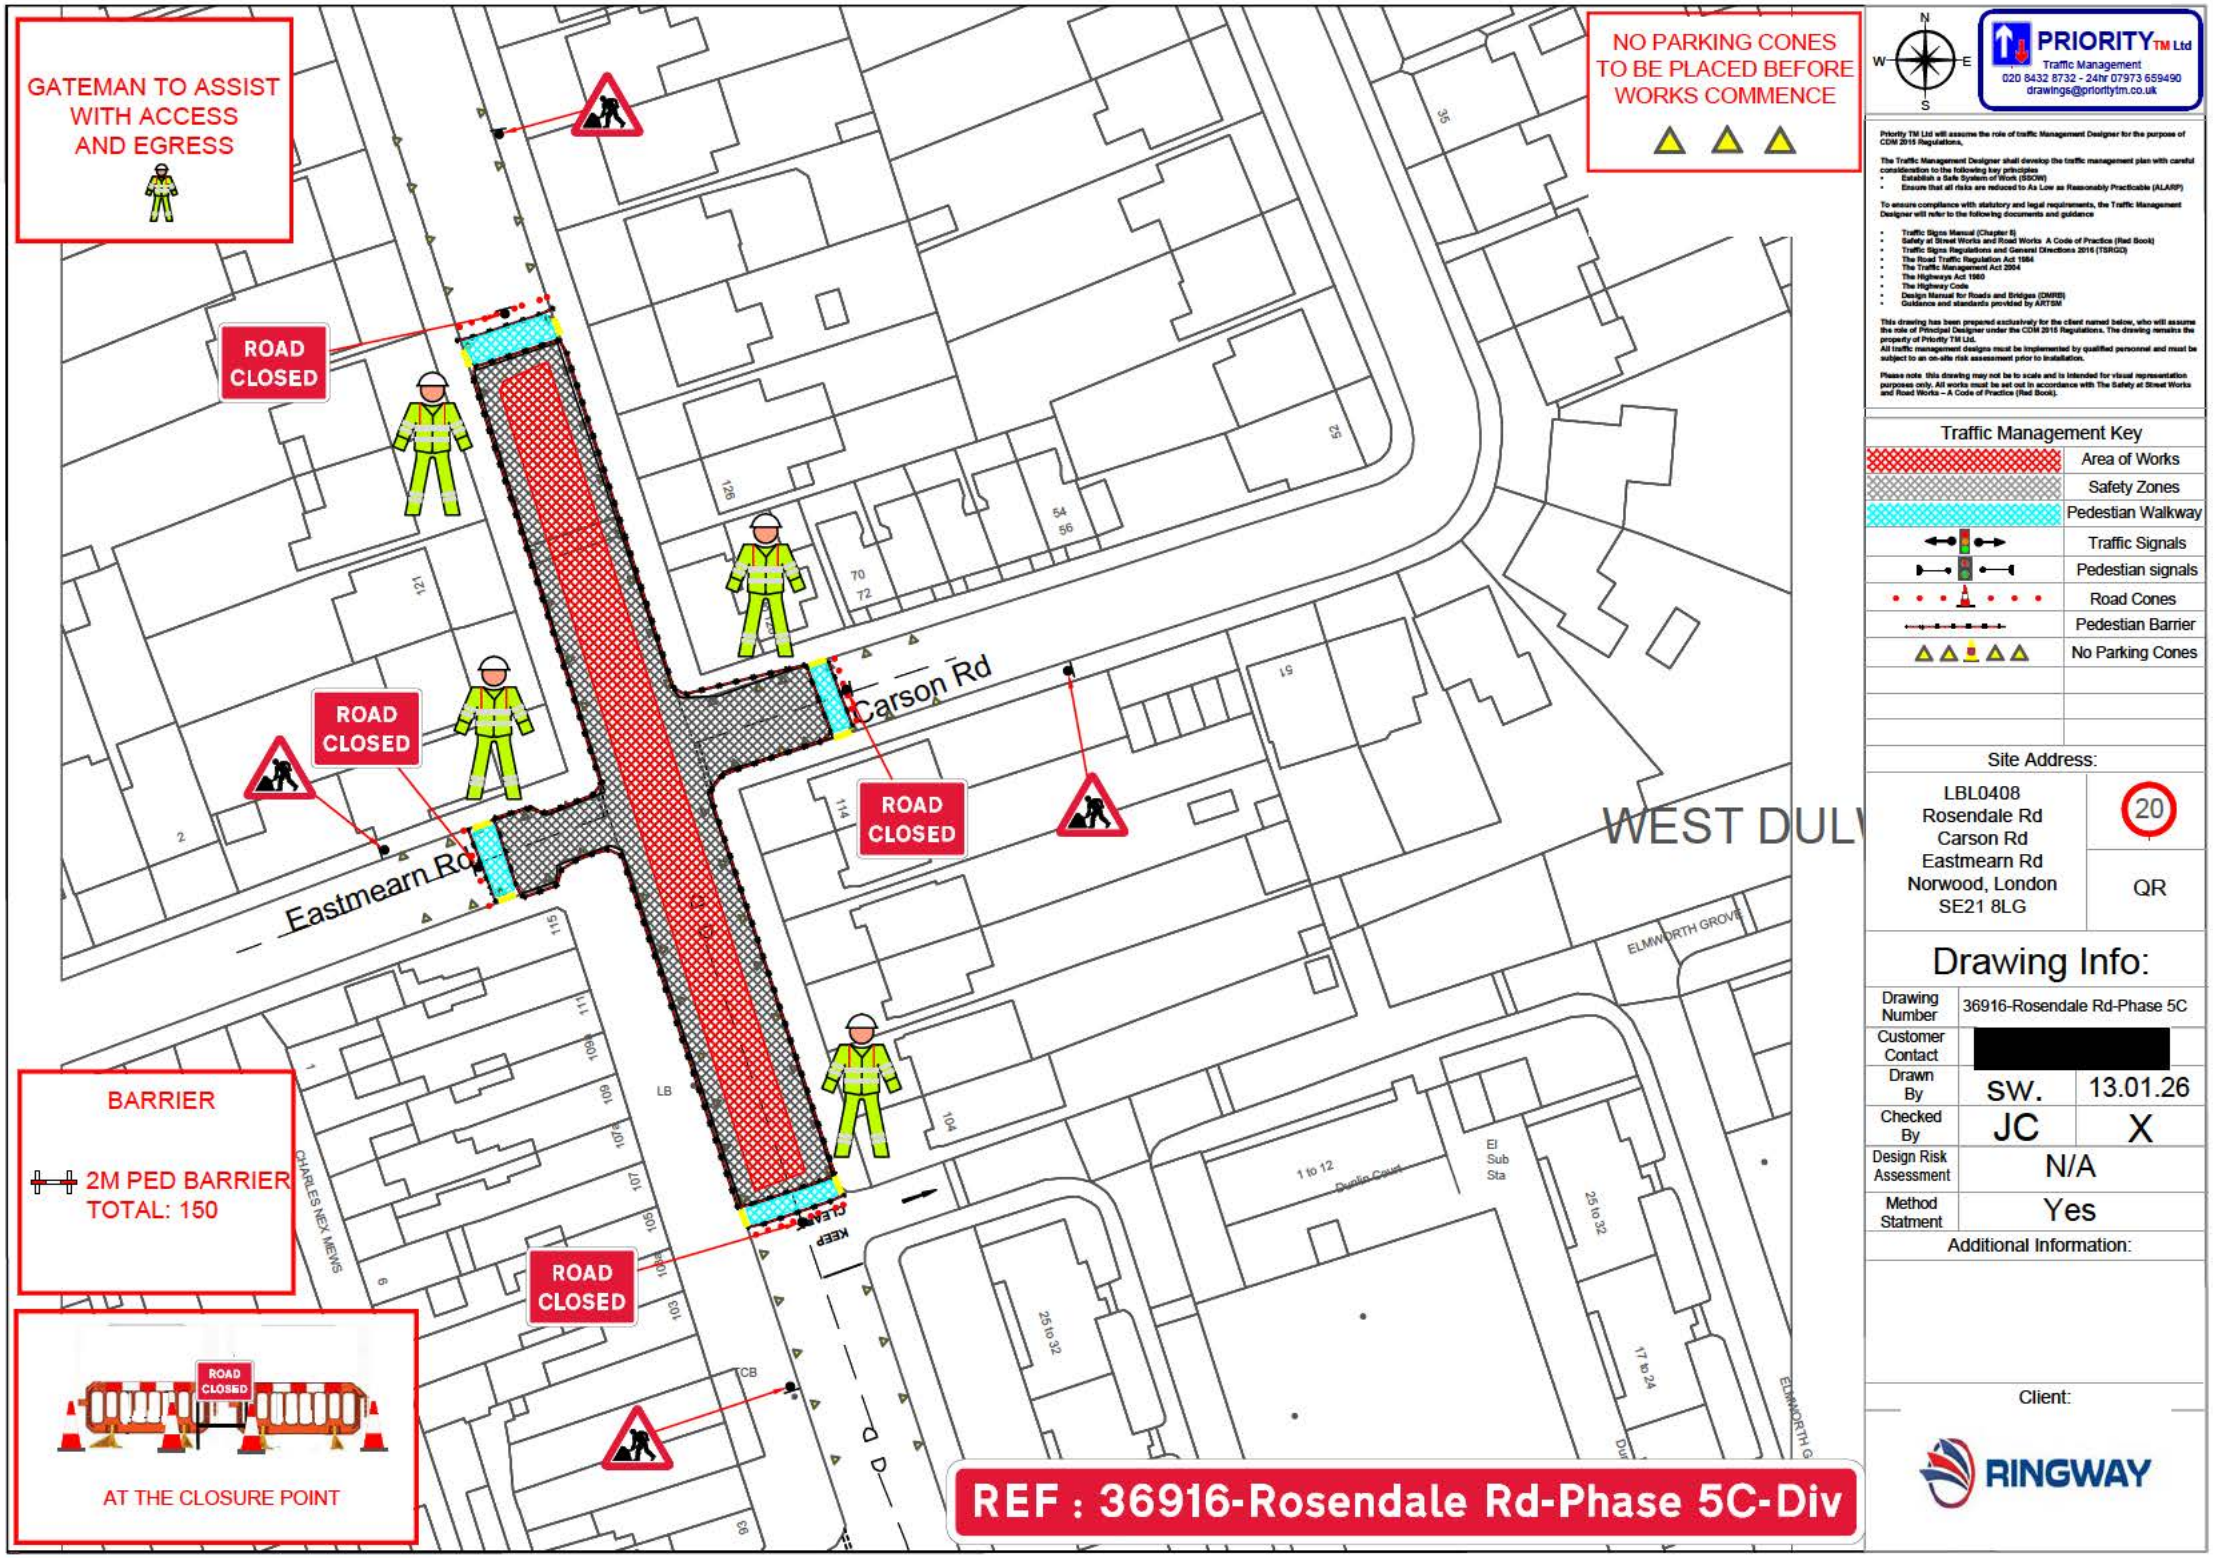


N
W E
S

**PRIORITY TM Ltd**
Traffic Management
020 8432 8732 - 24hr 07973 659490
drawings@prioritytm.co.uk

Priority TM Ltd will assume the role of traffic Management Designer for the purpose of CDM 2015 Regulations.

The Traffic Management Designer shall develop the traffic management plan with careful consideration to the following key principles
- Establish a Safe System of Work (SSOW)
- Ensure that all risks are reduced to As Low as Reasonably Practicable (ALARP)

To ensure compliance with statutory and legal requirements, the Traffic Management Designer will refer to the following documents and guidance

- Traffic Signs Manual (Chapter 8)
- Safety at Street Works and Road Works A Code of Practice (Red Book)
- Traffic Signs Regulations and General Directions 2016 (TSRGD)
- The Road Traffic Regulation Act 1984
- The Traffic Management Act 2004
- The Highways Act 1980
- The Highway Code
- Design Manual for Roads and Bridges (DMRB)
- Guidance and standards provided by AIRTSM

This drawing has been prepared exclusively for the client named below, who will assume the role of Principal Designer under the CDM 2015 Regulations. The drawing remains the property of Priority TM Ltd.
All traffic management designs must be implemented by qualified personnel and must be subject to an on-site risk assessment prior to installation.

Please note this drawing may not be to scale and is intended for visual representation purposes only. All works must be set out in accordance with The Safety at Street Works and Road Works – A Code of Practice (Red Book).

## Traffic Management Key

| | |
|---|---|
| | Area of Works |
| | Safety Zones |
| | Pedestian Walkway |
| | Traffic Signals |
| | Pedestian signals |
| | Road Cones |
| | Pedestian Barrier |
| | No Parking Cones |

Site Address:

LBL0408
Rosendale Rd
Carson Rd
Eastmearn Rd
Norwood, London
SE21 8LG

20

QR

## Drawing Info:

| | | |
|---|---|---|
| Drawing Number | 36916-Rosendale Rd-Phase 5C | |
| Customer Contact | [redacted] | |
| Drawn By | SW. | 13.01.26 |
| Checked By | JC | X |
| Design Risk Assessment | N/A | |
| Method Statment | Yes | |

Additional Information:

Client:

RINGWAY

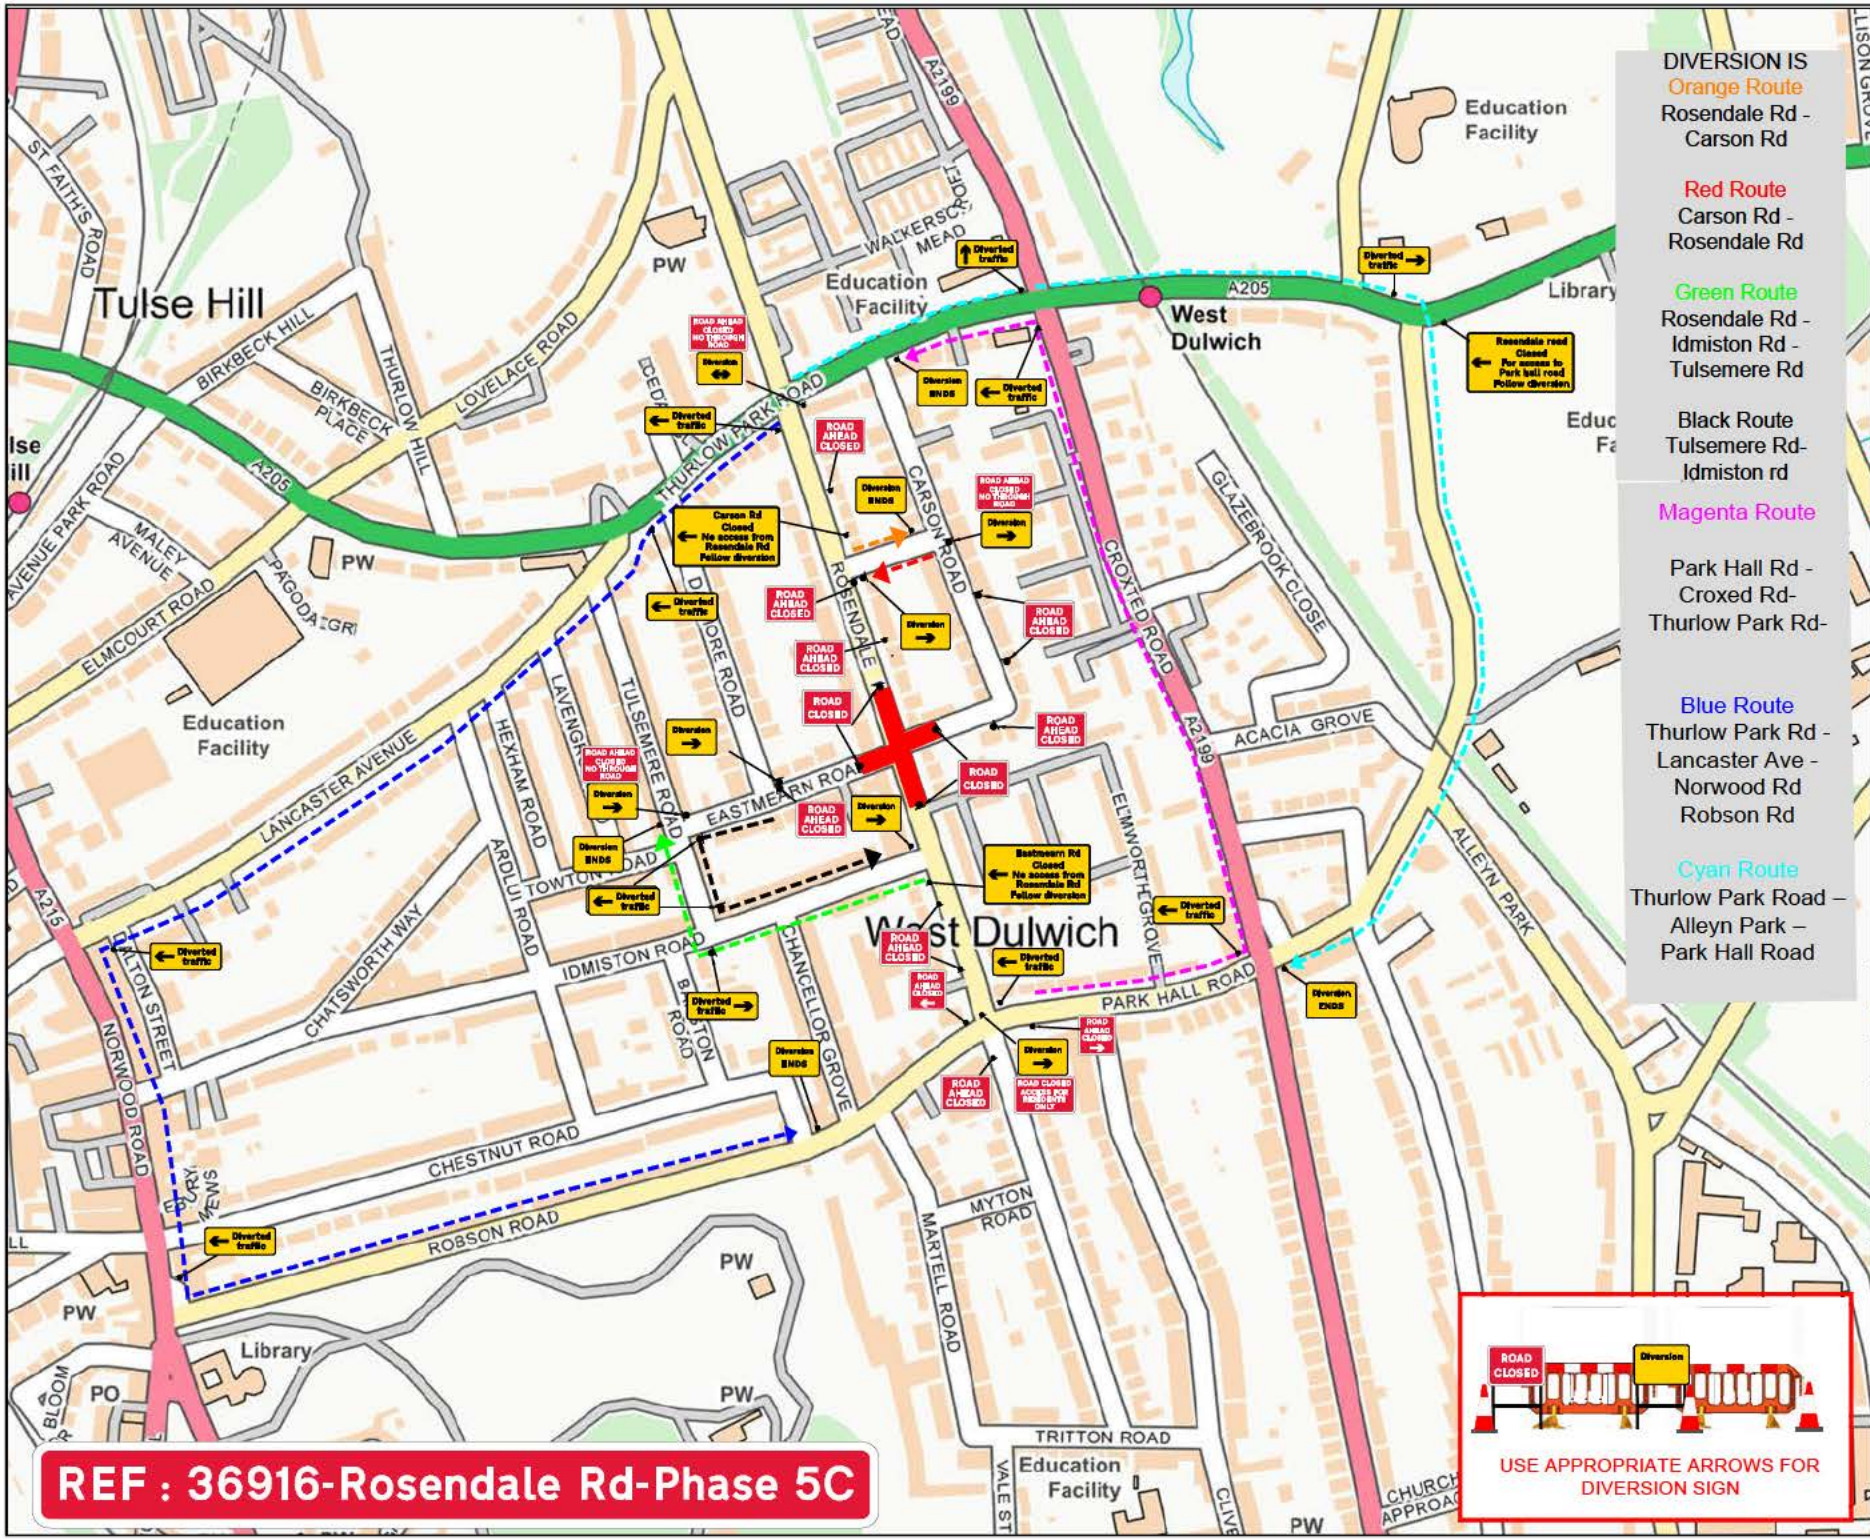


DIVERSION IS

Orange Route
Rosendale Rd - Carson Rd

Red Route
Carson Rd - Rosendale Rd

Green Route
Rosendale Rd - Idmiston Rd - Tulsemere Rd

Black Route
Tulsemere Rd- Idmiston rd

Magenta Route
Park Hall Rd - Croxed Rd- Thurlow Park Rd-

Blue Route
Thurlow Park Rd - Lancaster Ave - Norwood Rd Robson Rd

Cyan Route
Thurlow Park Road – Alleyn Park – Park Hall Road




USE APPROPRIATE ARROWS FOR DIVERSION SIGN

**REF : 36916-Rosendale Rd-Phase 5C**

PRIORITY TM Ltd
Traffic Management
020 8432 8732 - 24hr 07973 659490
drawings@prioritytm.co.uk

Priority TM Ltd will assume the role of Traffic Management Designer for the purpose of CDM 2015 Regulations.

The Traffic Management Designer shall develop the traffic management plan with careful consideration to the following key principles:
- Establish a Safe System of Work (SSOW)
- Ensure that all risks are reduced to As Low as Reasonably Practicable (ALARP)

To ensure compliance with statutory and legal requirements, the Traffic Management Designer will refer to the following documents and guidance:
- Traffic Signs Manual (Chapter 8)
- Safety at Street Works and Road Works: A Code of Practice (Red Book)
- Traffic Signs Regulations and General Directions 2016 (TSRGD)
- The Road Traffic Regulation Act 1984
- The Traffic Management Act 2004
- The Highways Act 1980
- The Highway Code
- Design Manual for Roads and Bridges (DMRB)
- Guidance and standards provided by ARTSM

This drawing has been prepared exclusively for the client named below, who will assume the role of Principal Designer under the CDM 2015 Regulations. The drawing remains the property of Priority TM Ltd.
All traffic management designs must be implemented by qualified personnel and must be subject to an on-site risk assessment prior to installation.

Please note: this drawing may not be to scale and is intended for visual representation purposes only. All works must be set out in accordance with The Safety at Street Works and Road Works – A Code of Practice (Red Book).

| Traffic Management Key | |
|---|---|
| | Area of Works |
| | Safety Zones |
| | Pedestian Walkway |
| | Diversion Route |
| | Diversion Route |
| | Road Cones |
| | Pedestian Barrier |
| | No Parking Cones |
| | Diversion Route |
| | Diversion Route |

Site Address:

LBL0408
Rosendale Rd,
Idmiston Rd
Elmworth Grove
Norwood, London
SE21 8EZ

20

QR

## Drawing Info:

| | | |
|---|---|---|
| Drawing Number | 36916-Rosendale Rd-Phase 5C-Div-REV | |
| Customer Contact | [redacted] | |
| Drawn By | GM | 12.02.26 |
| Checked By | JC | X |
| Design Risk Assessment | N/A | |
| Method Statment | Yes | |

Additional Information:

Client:

RINGWAY