


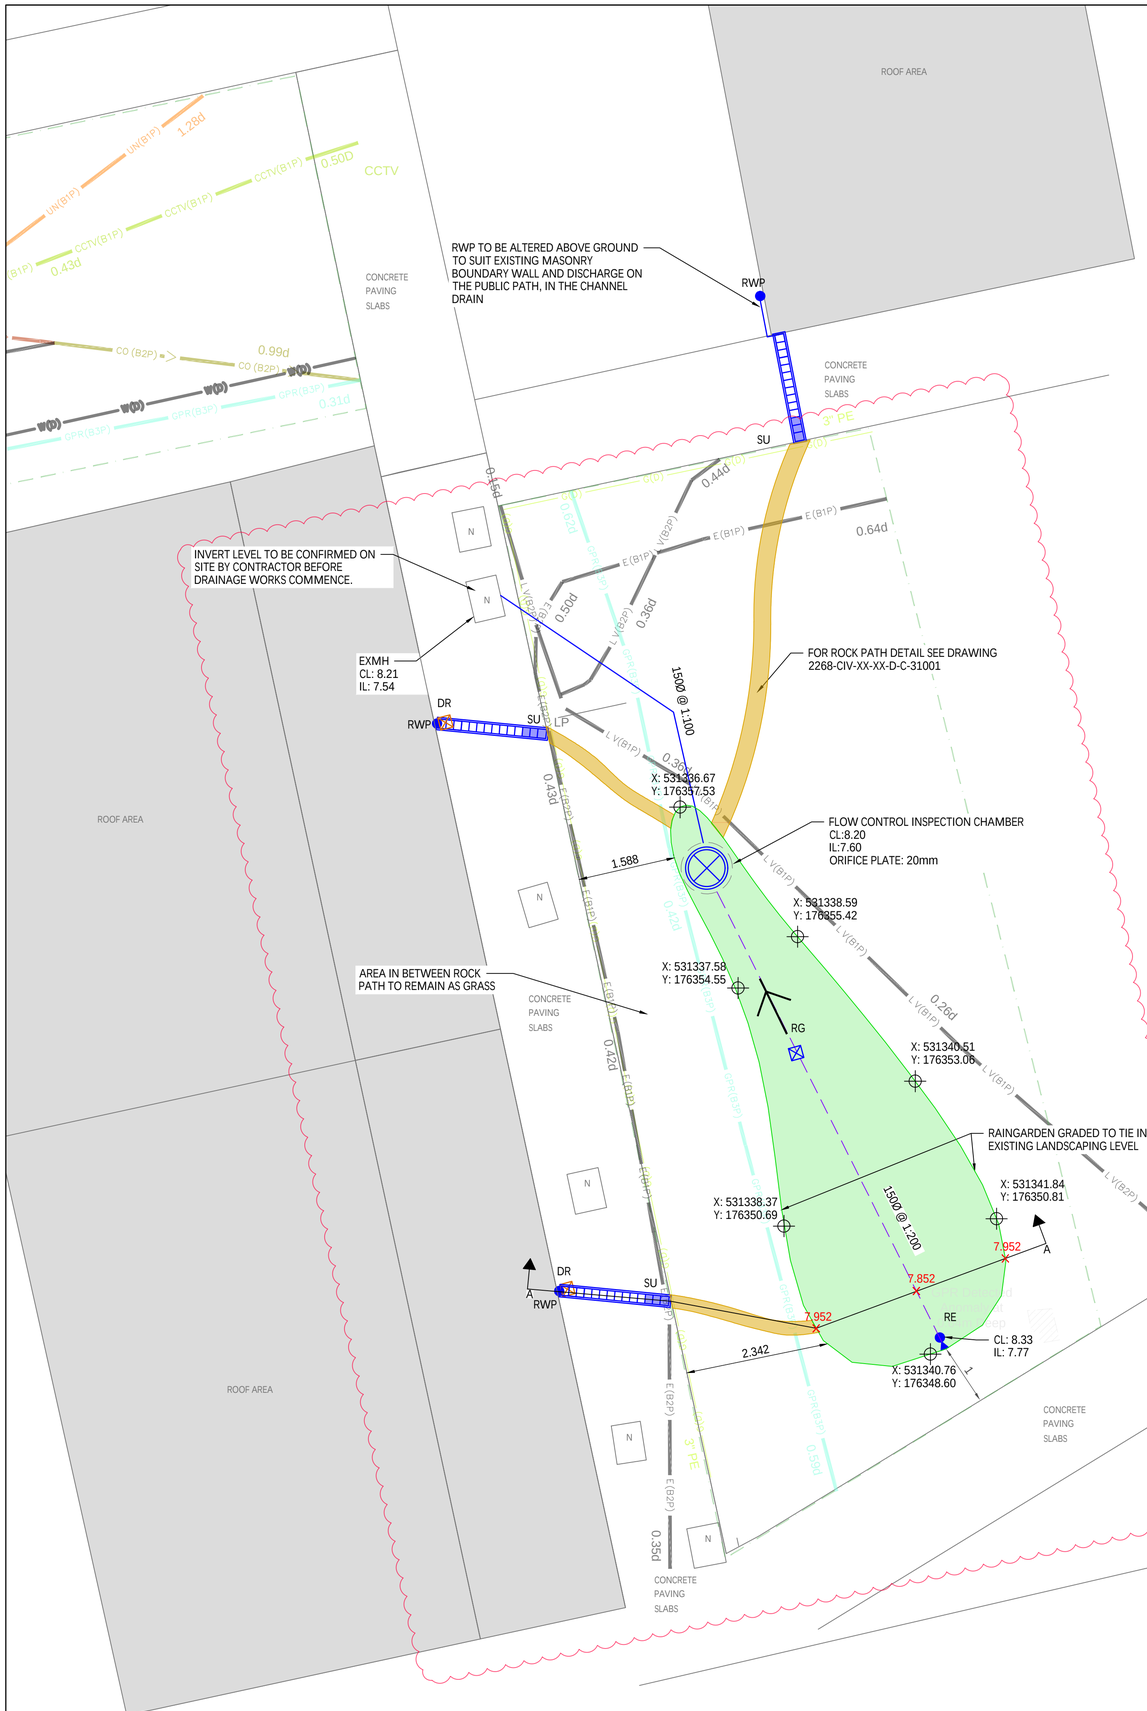


## SECTION A-A

SCALE 1:20

Standard Notes

1. This drawing is to be read in conjunction with all relevant Architect's and Engineer's drawings and the specification.
2. This drawing should not be scaled.
3. All dimensions are to be verified by the contractor on site.
4. All discrepancies should be reported to the C.A. prior to the commencement of the works.

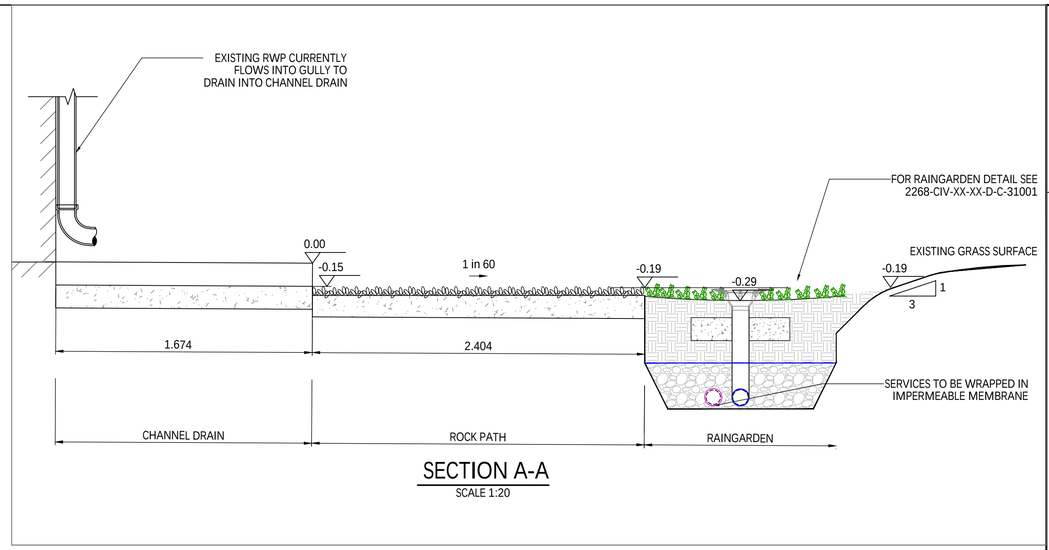© CIVIC ENGINEERS LIMITED

Notes and Keys

- EXISTING BUILDING
- PROPOSED RAINGARDEN
- PROPOSED ROCKS PATH
- DRAINAGE SEWER TO BE ABANDONED
- SU PROPOSED CHANNEL DRAIN WITH SUMP UNIT
- PROPOSED SURFACE WATER SEWER
- PROPOSED PERFORATED PIPE
- RE PROPOSED RODDING EYE
- DR EXISTING GULLY TO BE REMOVED
- RG PROPOSED RAINGARDEN GULLY
- RWP EXISTING RWP TO REDIRECT TO CHANNEL DRAIN
- FLOW CONTROL CHAMBER
- PROPOSED LEVEL
- COORDINATES

1. BASED ON TOPO CREW *TOPOGRAPHICAL SURVEY* DRAWING NO. MFS-TOP-262-2D-1 DATED 11.03.22.
2. BASED ON TOPO CREW *UTILITIES SURVEY* DRAWING NO. MFS-UTI-262-2D-1 *& 2* DATED 11.04.22.
3. BASED ON LONDON DRAINAGE FACILITIES CCTV SURVEY REPORT TITLED *LAMBETH COUNCIL LDF67180* SENT VIA EMAIL TO CIVIC ENGINEERS ON 05.10.22.
4. TO BE READ IN CONJUNCTION WITH DRAWINGS 2268-CIV-XX-XX-D-C-30001 TO 31002.
5. ONLY SURFACE WATER TO BE DISCHARGED INTO CHANNEL DRAIN / NO FOUL WATER.
6. CONTRACTOR TO SCAN AND CONFIRM LOCATION OF UTILITIES PRIOR TO ANY EXCAVATION.
7. CONTRACTOR TO HAND DIG ONLY IN AREAS OF KNOWN UTILITIES.
8. ALL DIMENSIONS ARE IN METRE UNLESS OTHERWISE STATED.

| Date | Rev | Description | Drawn | Chkd |
|---|---|---|---|---|
| 15.12.23 | C04 | ISSUED FOR CONSTRUCTION | LD | EL |
| 09.11.23 | C03 | ISSUED FOR CONSTRUCTION | LD | EL |
| 20.07.23 | C02 | ISSUED FOR CONSTRUCTION | LD | EL |
| 16.06.23 | C01 | ISSUED FOR CONSTRUCTION | LD | EL |
| 21.11.22 | P01 | ISSUED FOR INFORMATION | LD | EL |

Civic Engineers
MANCHESTER Carver's Warehouse, 77 Dale Street, Manchester, M1 2HG. Tel: 0161 228 6757
LONDON Reeds Wharf, 33 Mill Street, London SE1 2AX. Tel: 020 7252 2977
LEEDS Tower Works, Level 10-01, Globe Road, Leeds, LS11 5QG. Tel: 0113 3205 130
GLASGOW Grimsham Chambers, 45 West Nile St, Glasgow, G1 2PT. Tel: 0141 370 1828
www.civicengineers.com

Project
MYATTS FIELDS SOUTH
LAMBETH

Title
SuDS PROPOSALS
ST LAWRENCE WAY

Status
CONSTRUCTION

| Project Number | Scale @ A1 | Date Created | Drawn | Checked | Suitability |
|---|---|---|---|---|---|
| 2268 | 1:50 | NOV 22 | LD | EL | - |

Drawing Number
2268-CIV-XX-XX-D-C-30002

Revision
C04