©Crown copyright and database rights YYYY Ordnance Survey xxxxxxxxxx (THIS MUST BE AMENDED BEFORE ISSUING, OR REMOVED IF THERE IS NO OS)

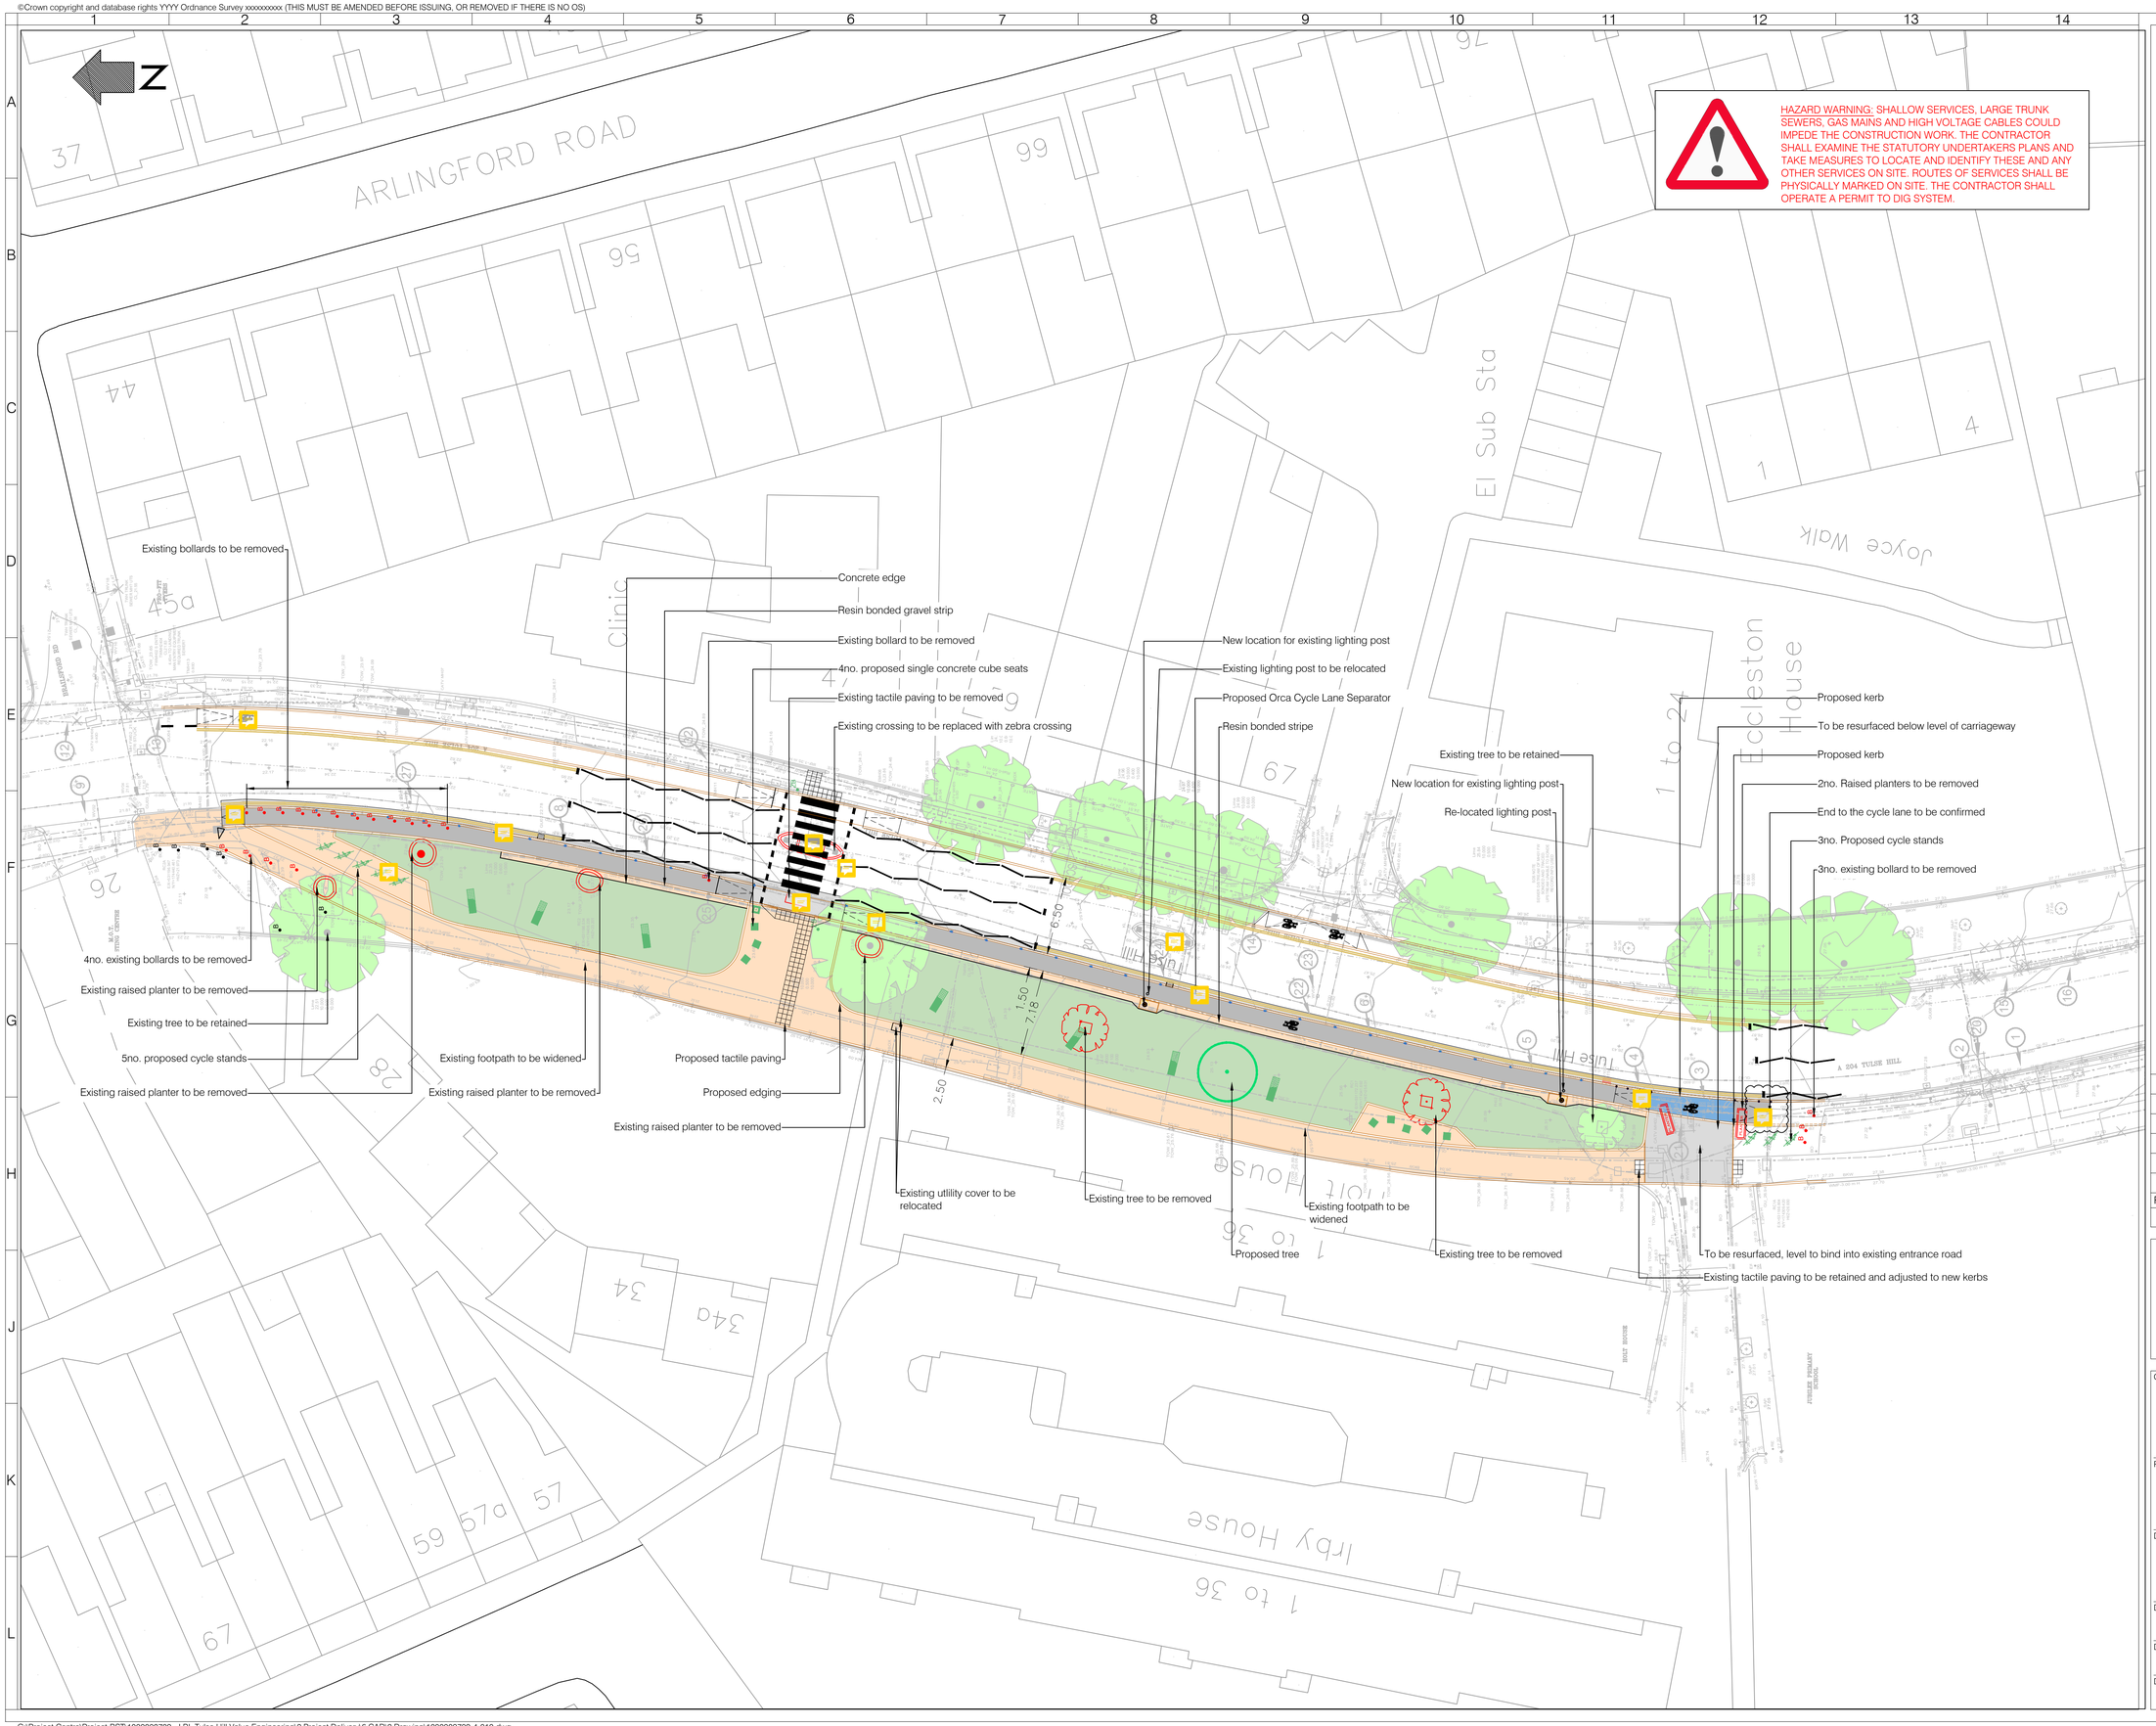


## LEGEND

- Existing tree - to be retained
- Existing tree - to be removed
- Existing gully to be retained
- Existing gully to be removed
- Proposed planting area
- Surfaced with resin bonded gravel
- Footpath to be widened to match existing
- Road to be resurfaced with adjusted levels
- Proposed asphalt surface to proposed cycle lane
- Proposed coloured asphalt surface to cycle lane crossover
- Proposed WOODSCAPE Gabion frame Stave 6-Slat Backless Bench 590x590mm
- Proposed WOODSCAPE Gabion frame Stave 6-Slat Backless Bench 2000x590mm
- Proposed WOODSCAPE Litter bin LBS 112 - 220L 580x580mm

NOTES:

1. All units are in metres unless otherwise specified.
2. Do not scale from this drawing, use printed dimensions only.
3. Drawings to be printed in colour (minimum A3 format) for clarity of materials used.
4. Hatch patterns are for clarity of drawings and do not represent actual paving patterns.
5. All paving types, bonding alignments and detailing to be checked on site by the Supervisor.
6. On recessed covers, paving and its associated jointing should appear to seamlessly pass across the surface of the utility covers.
7. Where feasible and reasonable the position of the inspection covers should align with the direction of the paving. Ensure access to chamber and placement of frame is to relevant utility providers requirements.
8. No less than 1/3 of a paving unit is to be used (minimum 100mm).
9. Contractor to be aware of risks identified in the Designers' Risk Assessment.
10. The Contractor is to check all drawing information prior to commencement of works. Any discrepancies or issues to be reported to the Supervisor immediately.
11. Contractor to check all quantities, dimensions and units shown on drawings prior to placing orders.
12. Contractor / manufacturer to supply workshop fabrication drawings for all non-standard units and wherever stated on drawings. Fabrication drawings are subject to review and approval process.
13. All feeder pillar to be painted black
14. Jointing mortar Steintec Tuffcop, colour mid-grey
15. Paving joints not to exceed 10mm.
16. Pave Saver contamination repellent or equivalent approved

| Rev | Date | Description | Drn | Chk | App |
|---|---|---|---|---|---|
| | | | | | |
| | | | | | |
| | | | | | |
| 1 | 13/02/2024 | PROPOSED TREE SLIGHTLY RELOCATED | AM | SS | AC |
| 0 | 05/02/2024 | FIRST ISSUE | SS | SS | AC |

This drawing has been specifically prepared to meet the requirements of the named client and may contain design and innovative features which differ from conventional design standards.

PROJECT CENTRE
www.marstonholdings.co.uk/projectcentre

Client: Lambeth

DRAFT

Project: TULSE HILL

Drawing Title: GENERAL ARRANGEMENT

Drawing Status: FOR APPROVAL

| Drawn | Designed | Date | Scale | Size |
|---|---|---|---|---|
| MS | SS | SEPT 23 | 1:250 | A1 |

Drawing No.: 1000008709-4-010-01 (LANDSCAPE) | Rev: 1